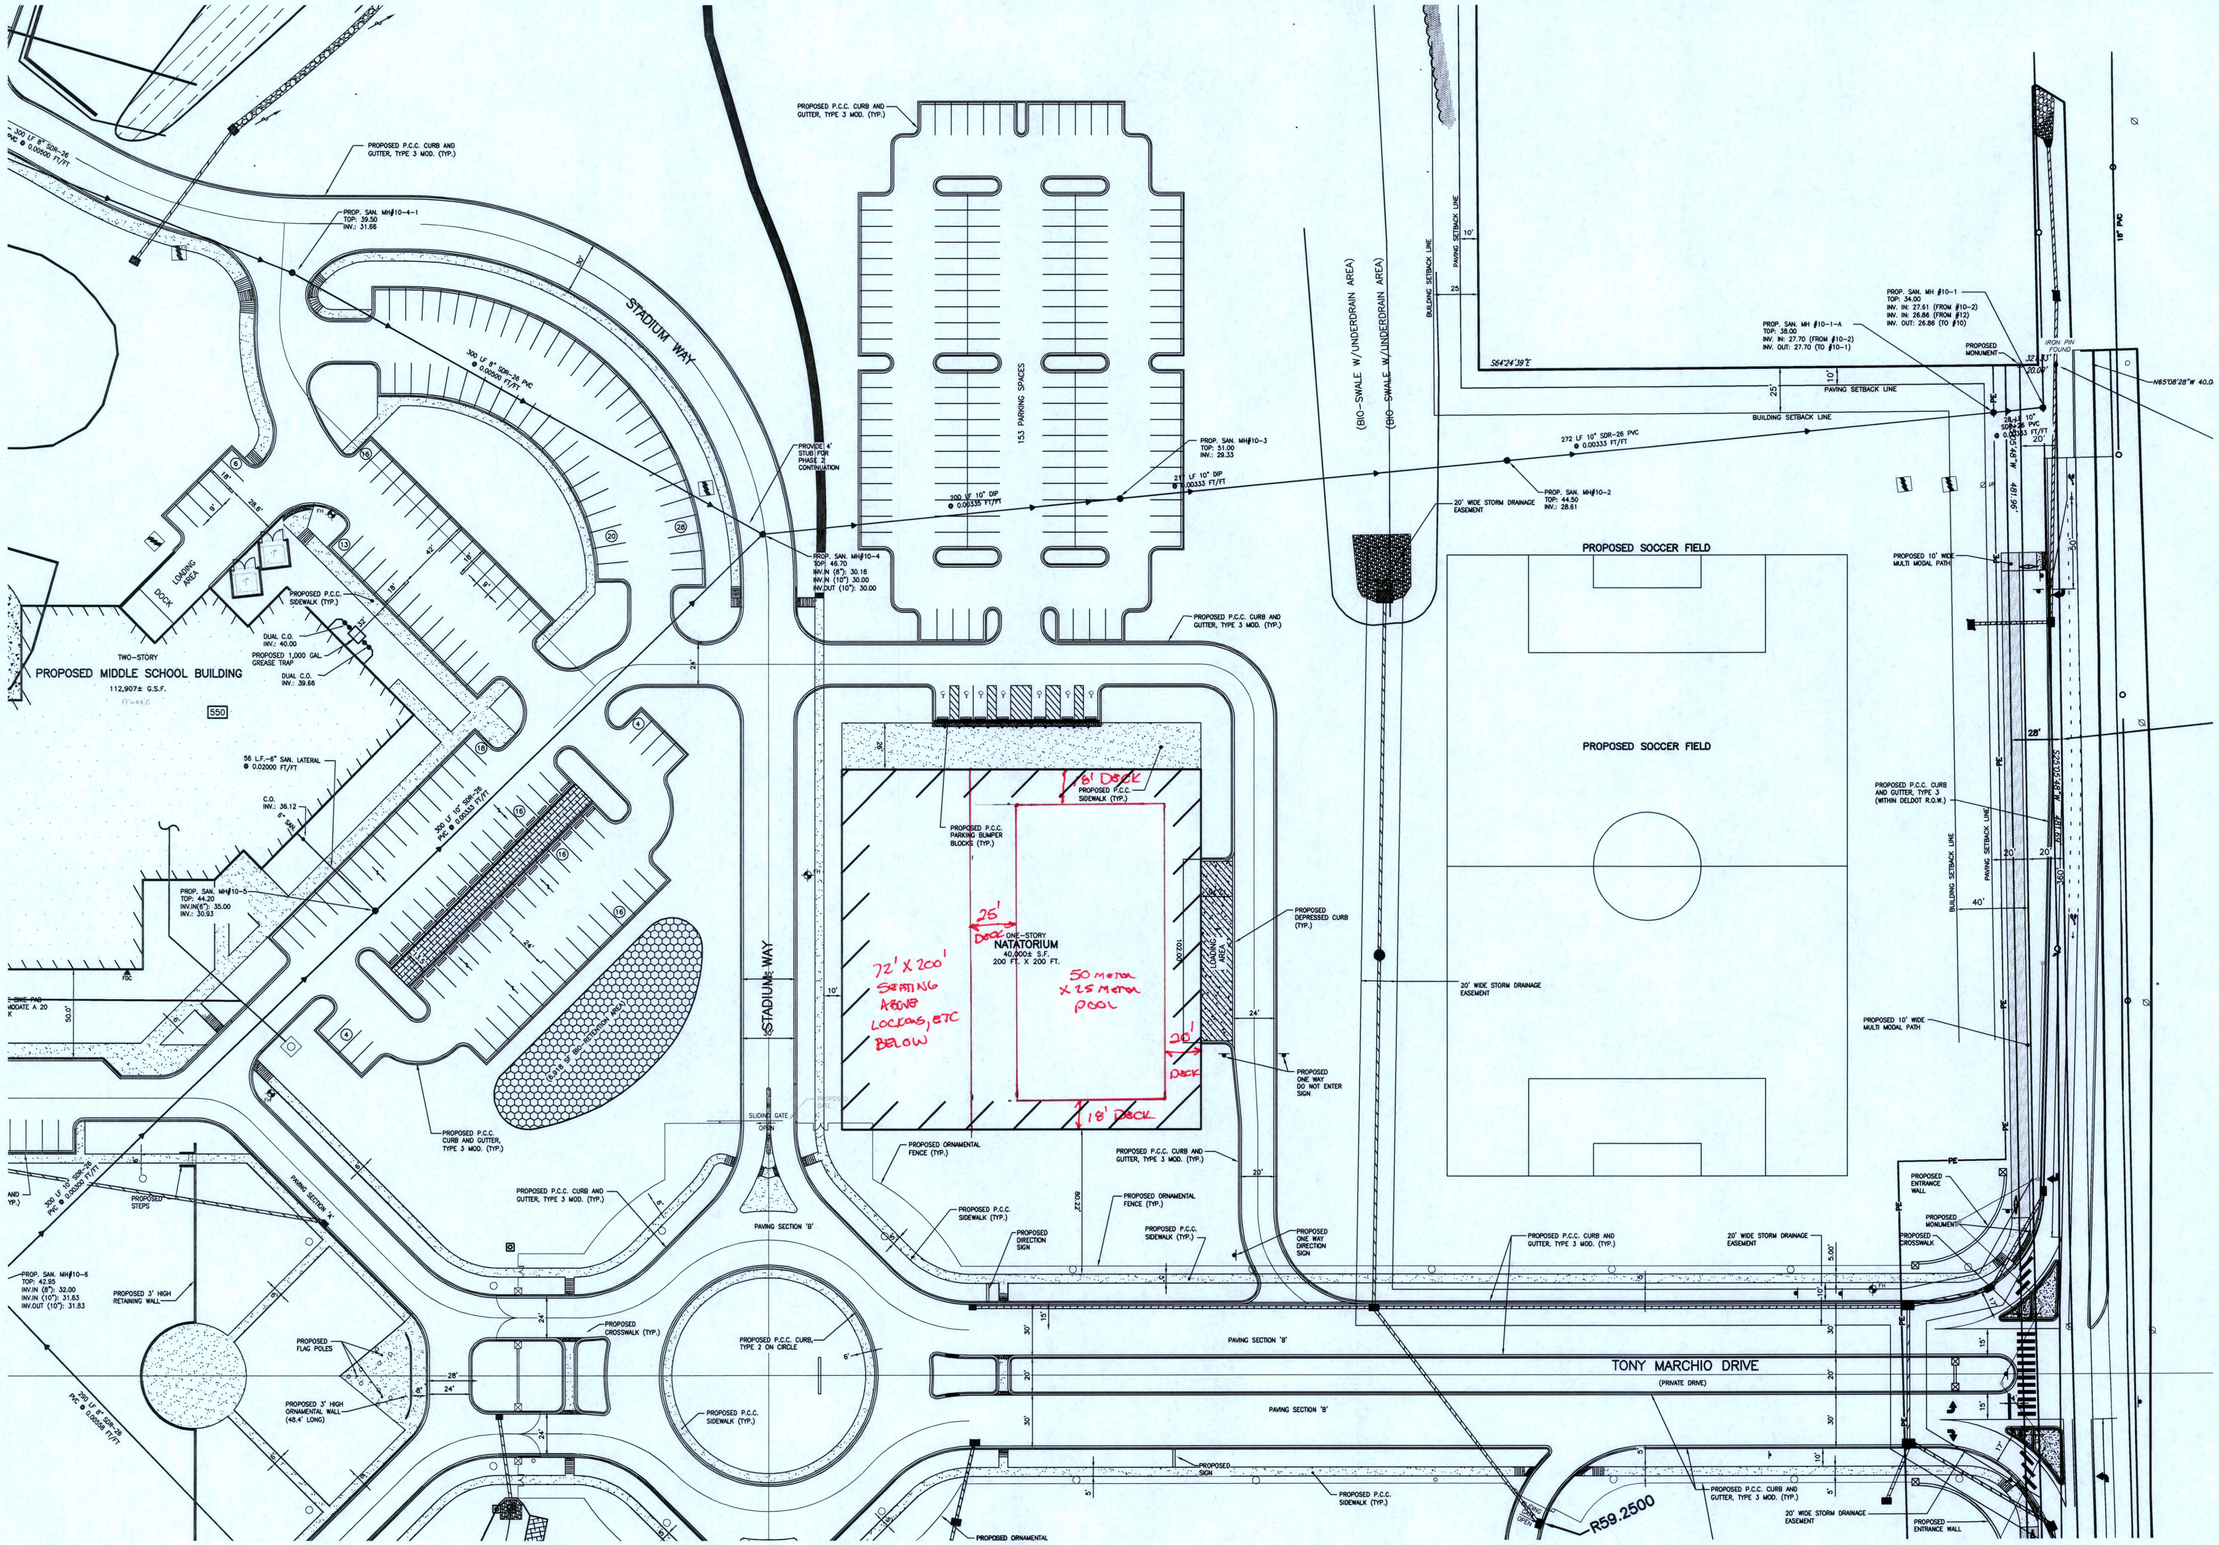

PLAN VIEW
SCALE: 1" = 40'

CONCEPT PLAN
FOR
ODESSA CAMPUS
APPOQUINIMINK HUNDRED - NEW CASTLE COUNTY, DELAWARE

OWNER:
APPOQUINIMINK SCHOOL DISTRICT
118 S. STATE STREET
ODESSA, DE 19703
(302) 376-4125
(302) 376-3155

DEVELOPER:
APPOQUINIMINK SCHOOL DISTRICT
118 S. STATE STREET
ODESSA, DE 19703
PHONE (302) 376-4125
FAX (302) 376-3155

Landmark Science & Engineering
NEW CASTLE, DE (302) 323-9077
DOVER, DE (302) 734-9597
HAVRE DE GRACE, MD (410) 939-2144
100 WEST COMMONS BOULEVARD, SUITE 301
NEW CASTLE, DE 19720
PHONE: (302) 323-9077 FAX: (302) 323-9661
INFO@LANDMARK-SE.COM • WWW.LANDMARK-SE.COM

REVISIONS	CHECKED BY

GRAPHIC SCALE: 0 20 40 80

THIS DRAWING AND THE DESIGN SHOWN ARE THE EXCLUSIVE PROPERTY OF LANDMARK SCIENCE & ENGINEERING AND MUST NOT BE ALTERED OR COPIED WITHOUT WRITTEN PERMISSION.

THIS DRAWING DOES NOT INCLUDE NECESSARY DESIGN SPECIFICATIONS OR PROFESSIONAL SEAL.

ALL CONSTRUCTION MUST BE DONE IN COMPLIANCE WITH THE OCCUPATIONAL SAFETY AND HEALTH ACT OF 1970 (OSHA) AND ALL LAWS AND REGULATIONS THERETO APPURTENANT.

DRAWN BY: MMR	SCALE: 1" = 10'		
DESIGNED BY: MMR	DATE: 5-26-2016		
CHECKED BY: TCW	LAST MODIFIED: 5/26/16		
COMM. NO. C 2226-1	FILE NO. XXX		
DRAWING NAME: CONCEPT.DWG			
C0-02	SHEET NO. C0-02 of XX		

© 2016 LANDMARK SCIENCE & ENGINEERING