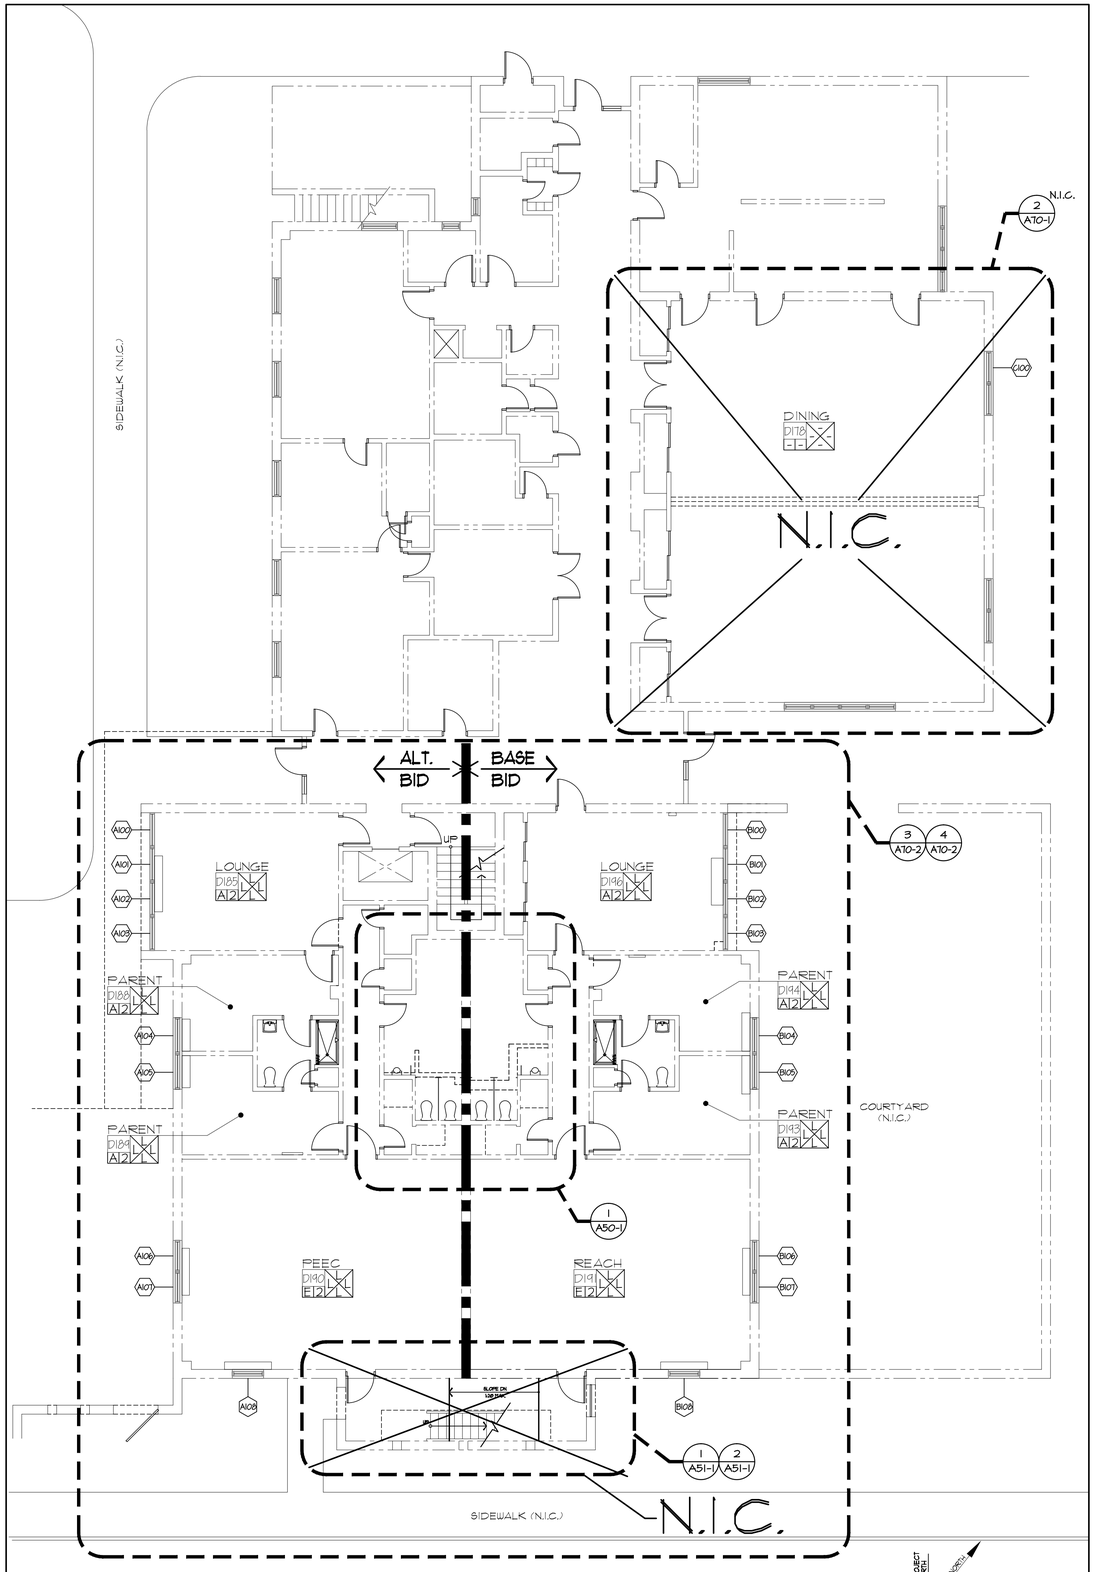

1 FIRST FLOOR PLAN - NEW WORK
SCALE : 1/8" = 1'-0"

CONSTRUCTION LEGEND

EXISTING PARTITION TO REMAIN

ROOM FINISH LEGEND

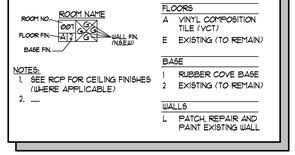

NOTES:
1. SEE RCP FOR CEILING FINISHES (WHERE APPLICABLE)
2. ___

FLOORS
A VINYL COMPOSITION TILE (VCT)
E EXISTING (TO REMAIN)

BASE
1 RUBBER COVE BASE
2 EXISTING (TO REMAIN)

WALLS
L PATCH, REPAIR AND PAINT EXISTING WALL

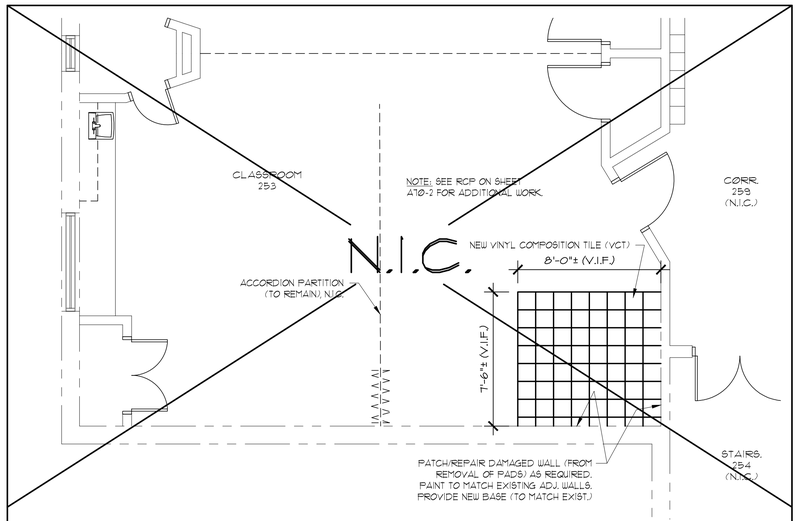

1 CLASSROOM BLDG. - SECOND FLOOR - NEW WORK
SCALE : 1/4" = 1'-0"

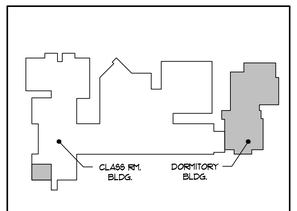

KEY PLAN

RGGR ARCHITECTS
R G Architects, LLC
P.O. Box 650 Odessa, DE 19730
302.376.8100 302.376.9851 fax
www.rgarchitects.net

DEDC
Delaware Engineering and Design Corp.
315 South Chapel Street Newark, DE 19711
PHONE: (302) 738-7172 FAX: (302) 738-7175

PRELIMINARY DRAWINGS NOT FOR CONSTRUCTION

ISSUED FOR:
ISSUED FOR BIDDING 1 MAY 2012

PROJECT INFO:
CHRISTINA SCHOOL DISTRICT
CHRISTINA EARLY EDUCATION CENTER

RENOVATIONS

620 EAST CHESTNUT HILL ROAD
NEWARK, DE 19713

SHEET INFO:

PROJECT NO:	12007
DRAWN BY:	MJS
CHECKED BY:	GDR
SCALE:	
DATE:	1 MAY 2012

TITLE & NO.:

Copywright - R G Architects - 2012

DORMITORY FLOOR PLANS

A11-1