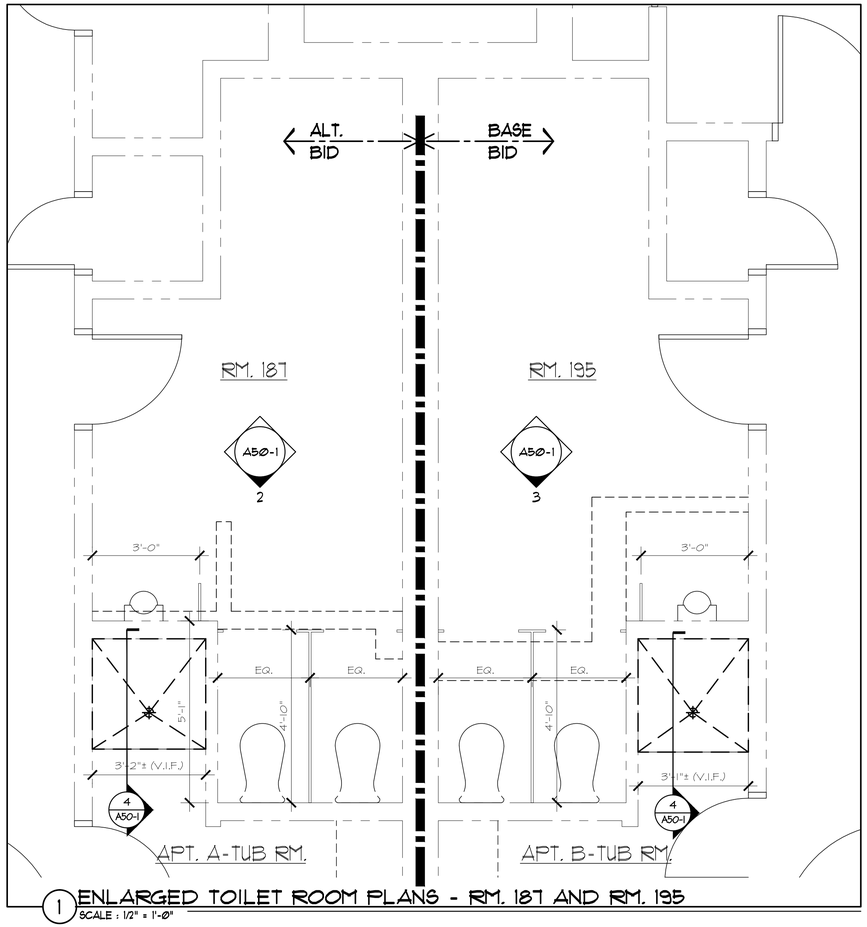

1 ENLARGED TOILET ROOM PLANS - RM. 187 AND RM. 195
SCALE : 1/2" = 1'-0"

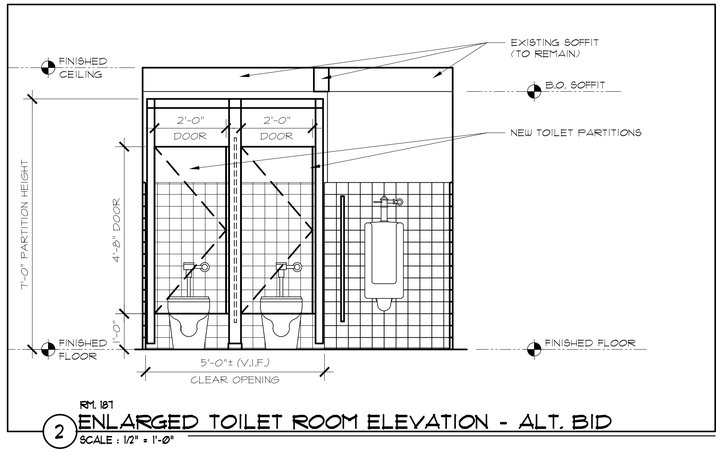

RM. 187
2 ENLARGED TOILET ROOM ELEVATION - ALT. BID
SCALE : 1/2" = 1'-0"

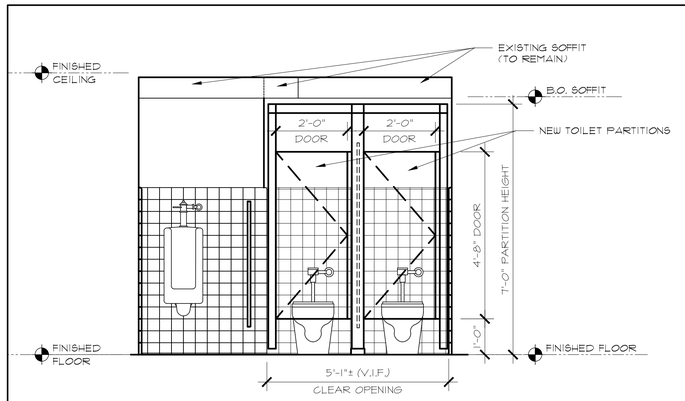

RM. 195
3 ENLARGED TOILET ROOM ELEVATION - BASE BID
SCALE : 1/2" = 1'-0"

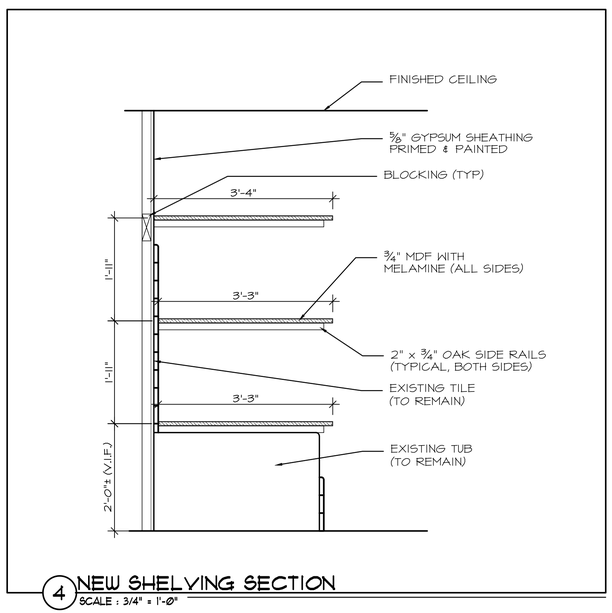

4 NEW SHELVING SECTION
SCALE : 3/4" = 1'-0"

NOTE:

EXTENT OF NEW WORK SHOWN IN THIS AREA (RM. 187 AND RM. 195) IS LIMITED TO REPLACING TOILET PARTITIONS ONLY. SEE MEP DWGS FOR ADDITIONAL SCOPE OF WORK.

R G ARCHITECTS
R G Architects, LLC
P.O. Box 650 Odessa, DE 19730
302.376.8100 302.376.9851 fax
www.rgarchitects.net

DEDC
Delaware Engineering and Design Corp.
315 South Chapel Street Newark, DE 19711
PHONE: (302) 738-7172 FAX: (302) 738-7175

PRELIMINARY DRAWINGS NOT FOR CONSTRUCTION

ISSUED FOR:
ISSUED FOR BIDDING 1 MAY 2012

PROJECT INFO:

CHRISTINA SCHOOL DISTRICT
CHRISTINA EARLY EDUCATION CENTER

RENOVATIONS

620 EAST CHESTNUT HILL ROAD
NEWARK, DE 19713

SHEET INFO:

PROJECT NO:	12007
DRAWN BY:	MJS
CHECKED BY:	GDR
SCALE:	
DATE:	1 MAY 2012

TITLE & NO.:

Copywright - R G Architects - 2012

TOILET ROOM PLANS AND ELEVATIONS

A50-1