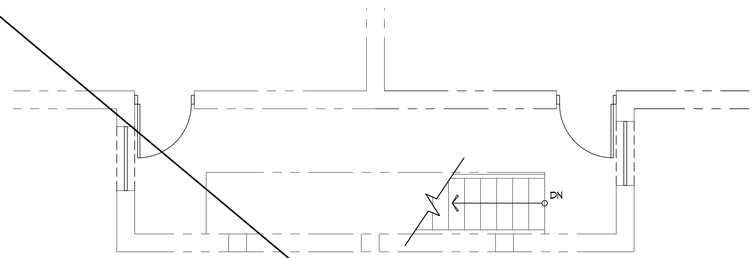

1 STAIR PLAN - SECOND FLOOR/T.O. STAIR PLATFORM
SCALE : 1/4" = 1'-0"

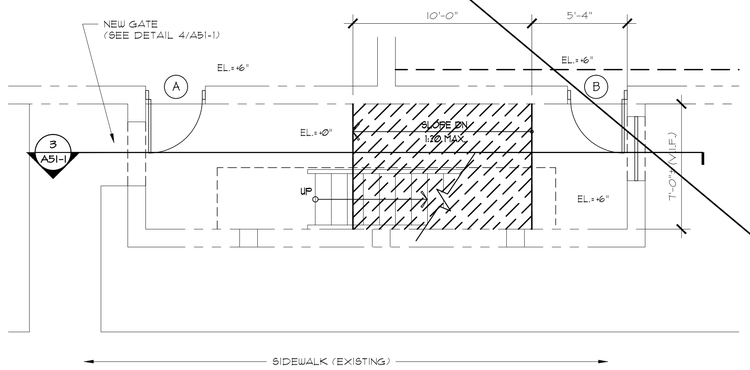

2 STAIR PLAN - FIRST FLOOR/SIDEWALK
SCALE : 1/4" = 1'-0"

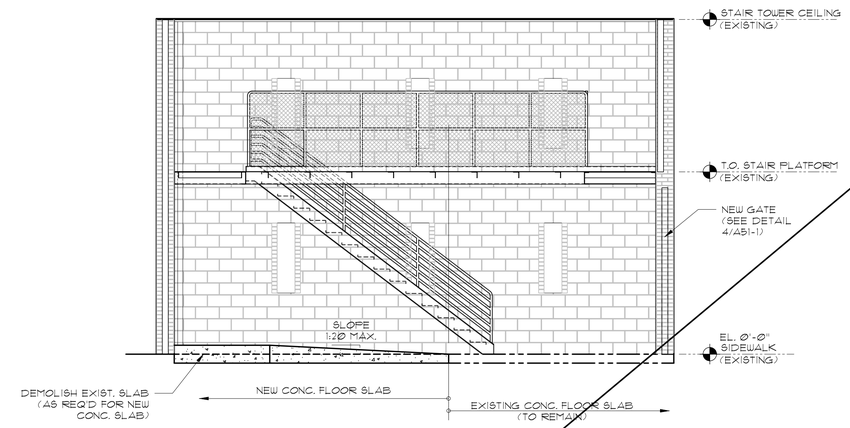

3 STAIR SECTION
SCALE : 1/4" = 1'-0"

NOTE:

ALL EXTERIOR STEEL STAIR MEMBERS (STRINGES, RISER, TREADS, RAILINGS, GAURDS, SUPPORT MEMEBERS, ETC.) SHALL BE STRIPPED DOWN TO GALV. METAL, THEN REPAINTED (COLOR SELECTION BY ARCHITECT).

ALL WORK ON THIS DRAWING BY OTHERS

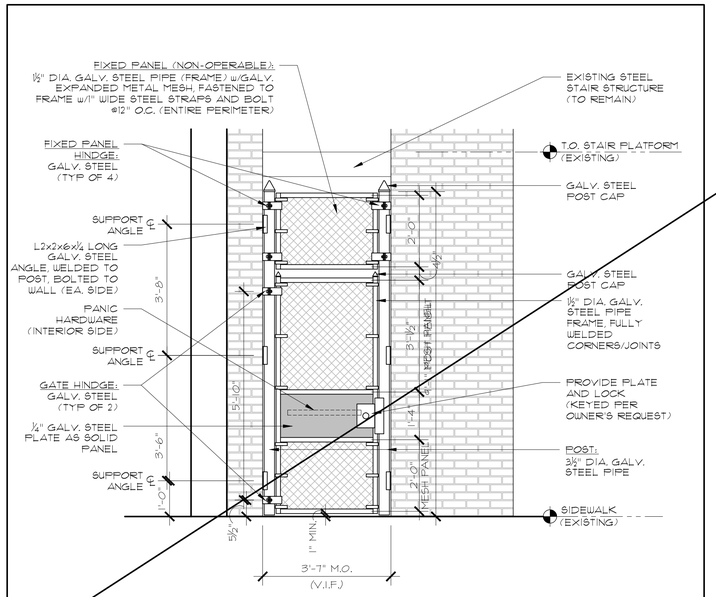

4 NEW EGRESS STAIR GATE DETAIL
SCALE : 1/2" = 1'-0"

NOTE:

ALL STEEL MEMBERS FOR NEW GATE SHALL BE 'HOT DIPPED GALVANIZED' NOT PAINTED.

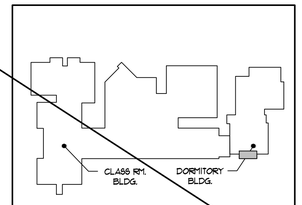

KEY PLAN

R G ARCHITECTS
R G Architects, LLC
P.O. Box 650 Odessa, DE 19730
302.376.8100 302.376.9851 fax
www.rgarchitects.net

DEDC
Delaware Engineering and Design Corp.
315 South Chapel Street Newark, DE 19711
PHONE: (302) 738-7172 FAX: (302) 738-7175

PRELIMINARY DRAWINGS
NOT FOR CONSTRUCTION

ISSUED FOR:

ISSUED FOR BIDDING	1 MAY 2012

PROJECT INFO:

CHRISTINA
SCHOOL DISTRICT
CHRISTINA EARLY
EDUCATION CENTER

RENOVATIONS

620 EAST CHESTNUT HILL ROAD
NEWARK, DE 19713

SHEET INFO:

PROJECT NO:	12007
DRAWN BY:	MJS
CHECKED BY:	GDR
SCALE:	
DATE:	1 MAY 2012

TITLE & NO.:

Copywright - R G Architects - 2012

STAIRS

A51-1