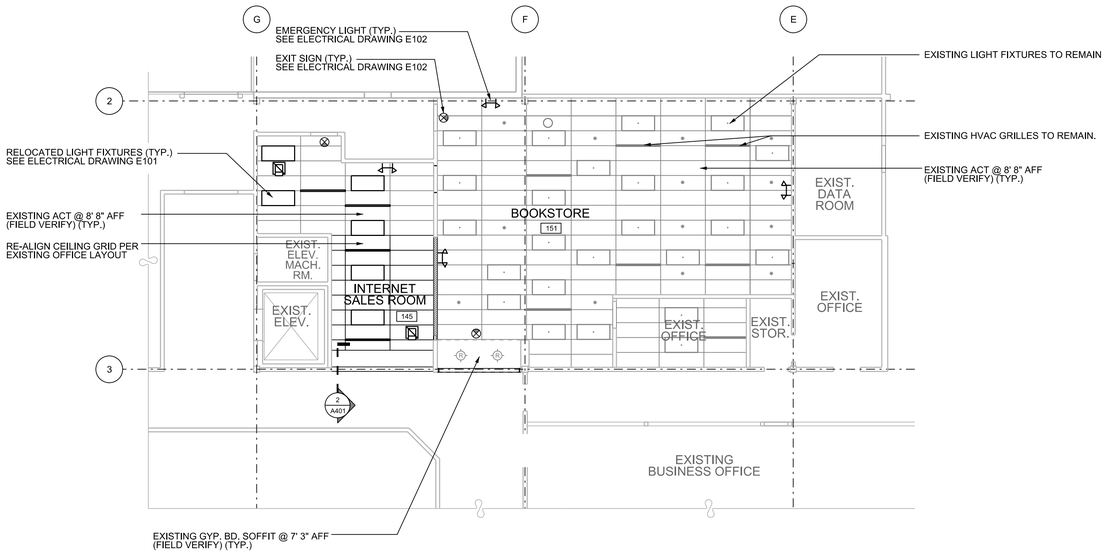

2 REFLECTED CEILING PLAN

SCALE: 1/8" = 1'0"

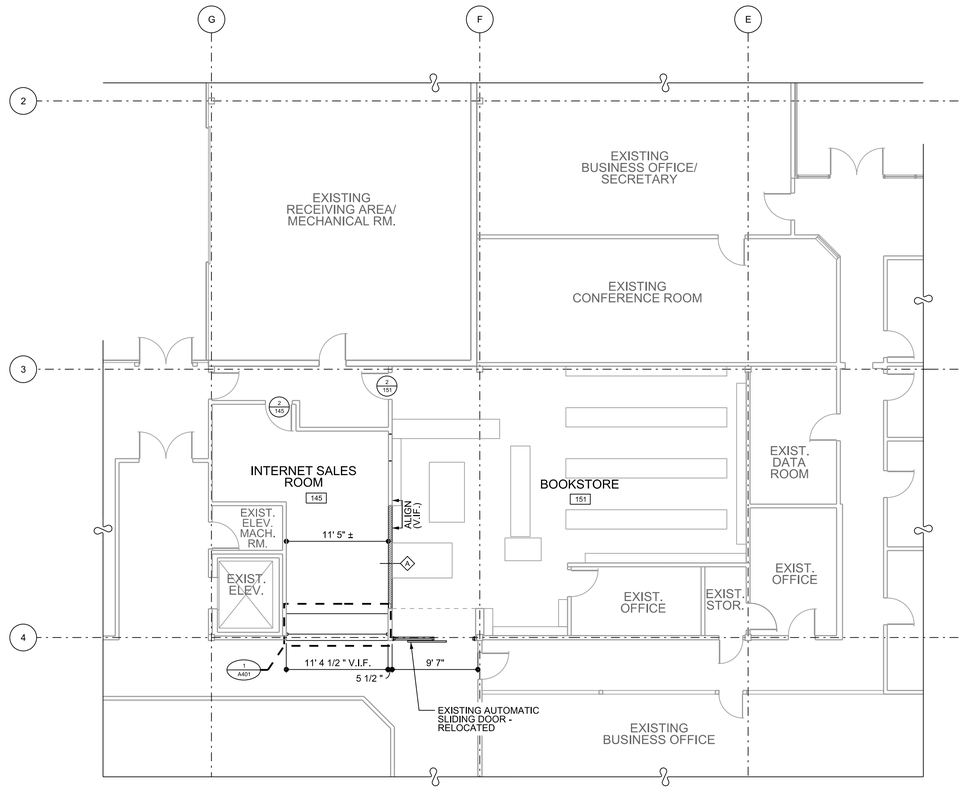

1 FLOOR PLAN

SCALE: 1/8" = 1'0"

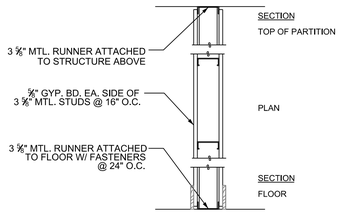

WALL TYPE A

3 5/8" METAL STUD NTS

A1 SAME AS A W/ WALL HEIGHT AT 42" A.F.F.

PARTITION TYPES

SCALE: NTS

BECKER MORGAN GROUP

ARCHITECTURE
ENGINEERING

Dover, DE
309 S Governors Ave
Dover, DE 19904
302.734.7950

Salisbury, MD
312 West Main St. Suite 300
Salisbury, MD 21801
410.546.9100

Wilmington, NC
3205 Randall Parkway, Suite 211
Wilmington, NC 28403
910.341.7600

www.beckermorgan.com

PROJECT TITLE

DELAWARE TECHNICAL AND COMMUNITY COLLEGE

BOOKSTORE RENOVATION

DOVER, DELAWARE

SHEET TITLE

FLOOR PLANS AND PARTITION TYPES

ISSUE BLOCK

MARK	DATE	DESCRIPTION
	08/08/11	ISSUED FOR PERMIT

PROJECT NO:	2011055.00
DATE:	06/30/11
SCALE:	NTS
DRAWN BY: BJC	PROJ MGR: BJC

A101

COPYRIGHT© 2010

F:\WIP\Projects\2011\2011055\Dgn\2011055_A101.dgn
3/4/2014