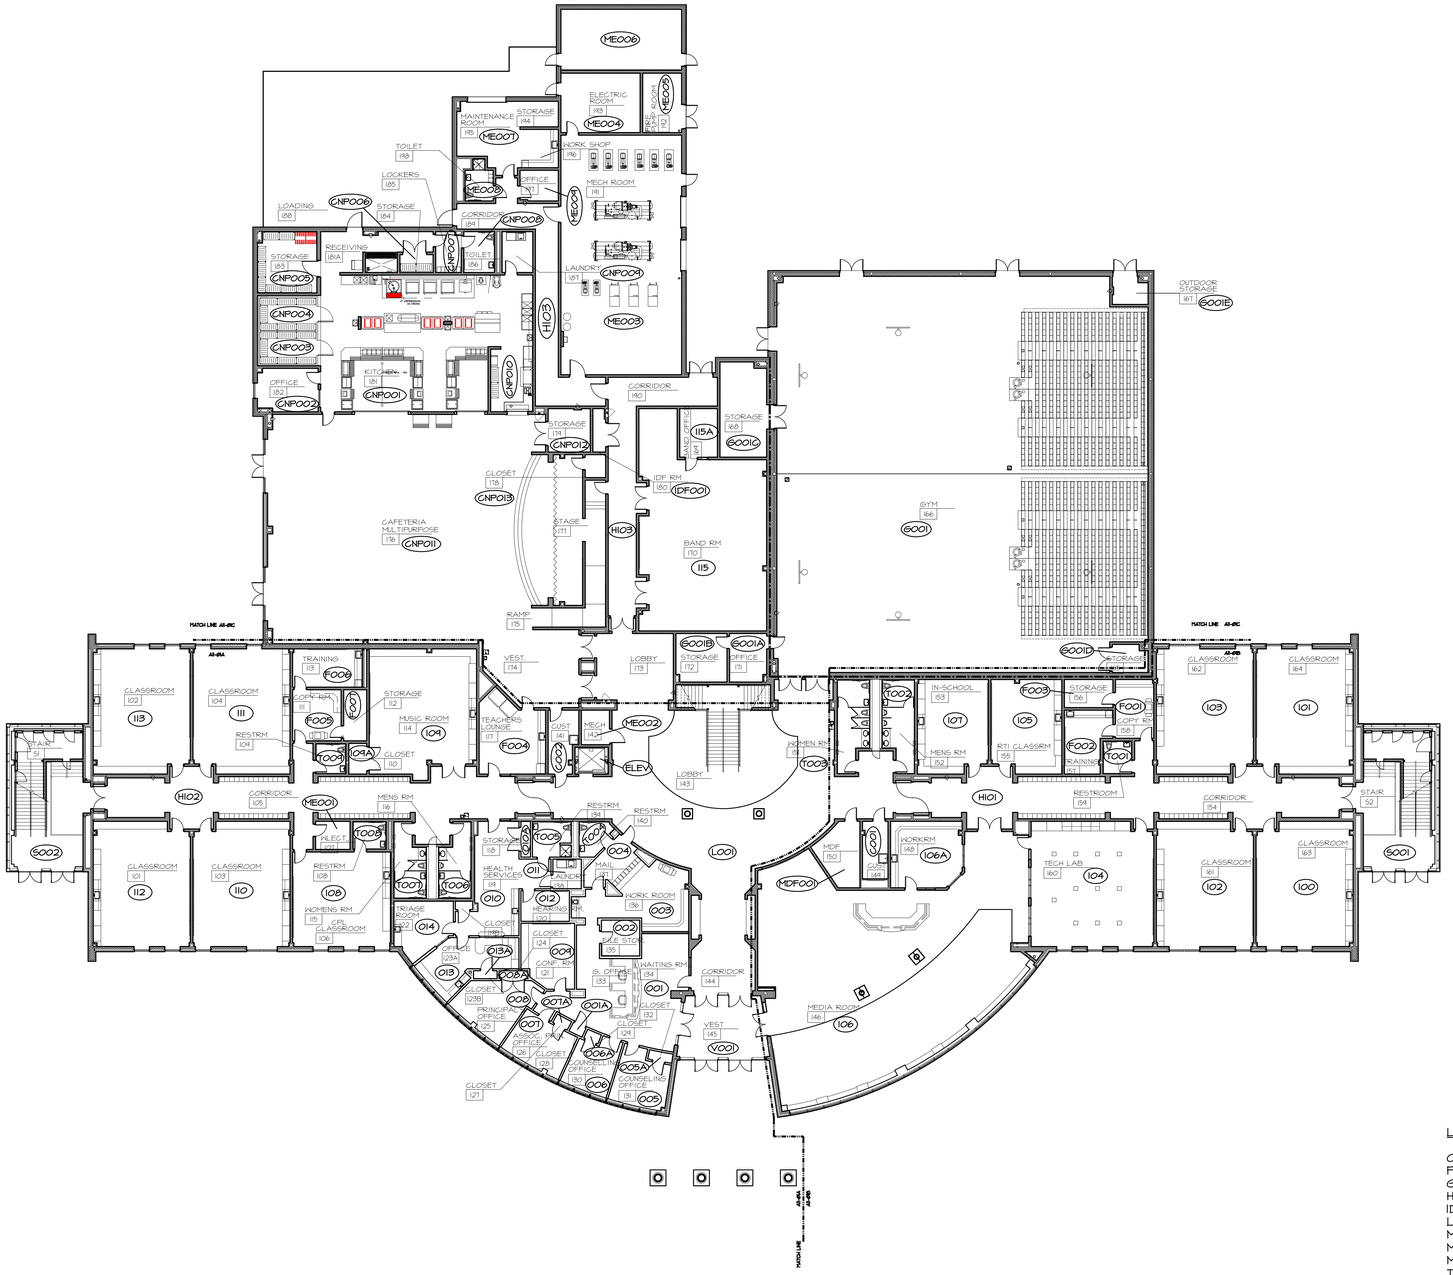

1 FIRST FLOOR PLAN

SCALE : 1/16" = 1'-0"

LEGEND

CNP = CHILDRENS NUTRITION PROGRAM
F = FACULTY
G = GYMNASIUM
H = HALLWAY
IDF = INTERMEDIATE DISTRIBUTION FRAME
L = LOBBY
MDF = MAIN DISTRIBUTION FRAME
ME = MECHANICAL/ ELECTRICAL
MZ = MEZZANINE
T = TOILET
V = VESTIBULE
( ) = SYMBOL AND DESIGNATION FOR FINAL ROOM NAMES TO BE USED FOR MPE LABELING.

NOTE: CONSTRUCTION ROOM NAMES ARE INDICATED FOR CROSS REFERENCING ONLY.

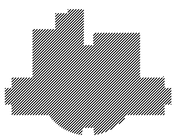

CONSULTANTS :

CIVIL ENGINEERS :
CDA ENGINEERING, INC.
6 LARCH AVENUE,
Suite 401
WILMINGTON, DE 19804
ph: 302-998-9202 fax: 302-691-1314

STRUCTURAL ENGINEERS :
BAKER, INGRAM & ASSOCIATES
366 EAST MAIN STREET
NEWARK, DE 19711
ph: 302-456-1757 fax: 302-456-1759

MECHANICAL / PLUMBING ENGINEERS :
DEDC
315 SOUTH CHAPEL STREET
NEWARK, DE 19711
ph: 302-738-7172 fax: 302-738-7175

ELECTRICAL ENGINEERS :
FAYDA ENGINEERING &
ENERGY SOLUTIONS, LLC
801 W. NEWPORT PIKE
WILMINGTON, DE 19804
ph: 302-999-1060 fax: 302-999-1053

FOOD SERVICE CONSULTANT :
RENALD M. CORSI & ASSOCIATES
SPRINGFIELD SQUARE SOUTH
1001 BALTIMORE PIKE, STE 205
SPRINGFIELD, PA 19064
ph: 610-541-0822 fax: 610-541-0824

THIS DRAWING AND THE DESIGN FEATURES REPRESENTED ARE PROPRIETARY TO FEARN–CLENDANIEL ARCHITECTS, INC. AND SHALL NOT BE REPRODUCED, ALTERED OR COPIED WITHOUT WRITTEN PERMISSION.
© FEARN–CLENDANIEL ARCHITECTS, INC.

ISSUE DATES:

Fearn Clendaniel Architects INC.
6 Larch Avenue • Suite 398 • Wilmington, Delaware 19804
Ph. 302-998-7615 • Fax. 302-998-7685
www.fcarchitects.net

PROJECT :

SMYRNA SCHOOL DISTRICT

Clayton Intermediate School
tax ID 3-04-02700-01-0202-000
CLAYTON, DE, 19938

Kent County, Delaware

DRAWING TITLE:
ROOM NAMES FOR MPE LABELING FIRST FLOOR PLAN

DWN. BY: MAB	CHK. BY:	PROJECT NUMBER: 909
DATE: 09-29-2011		DRAWING NUMBER:
SCALE: AS NOTED		RN10-01