MENTARY SCHOOL SPACE CLASSIFICATION TABLE

| SSROOMS SF | QTY | GENERAL CLASSROOMS SF | | QTY |
|---|---|---|---|---|
| –17 | 1 | **NORMAL 736 – 914 | | 8 |
| –16 | 2 | 915 – 944 | +1 | 3 |
| –15 | 2 | 945 – 974 | +2 | 2 |
| –14 | 4 | 975 – 1004 | +3 | |
| –13 | | 1005 – 1034 | +4 | |
| –12 | | 1035 – 1064 | +5 | |
| –11 | | 1065 – 1094 | +6 | |
| –10 | | 1095 – 1124 | +7 | |
| –9 | | 1125 – 1154 | +8 | |
| –8 | | 1155 – 1184 | +9 | |
| –7 | | 1185 – 1214 | +10 | |
| –6 | 1 | 1215 – 1244 | +11 | |
| –5 | 5 | 1245 – 1274 | +12 | |
| –4 | 6 | 1275 – 1304 | +13 | |
| –3 | 1 | 1305 – 1334 | +14 | |
| –2 | 1 | 1335 – 1364 | +15 | |
| –1 | 2 | OTHER | +16 | |

| CLASSROOMS | SQUARE FOOTAGE | NO. OF ROOMS |
|---|---|---|
| | 3248 | 1 |
| PORT | 1240 | 10 |
| | 2268 | 1 |
| SE ROOM | | |
| K ROOM | 302 | 1 |
| | 348 | 1 |

| | SQUARE FOOTAGE | NO. OF ROOMS |
|---|---|---|
| AFETERIA | 5287 | 11 |
| E & HEALTH | 2064 | 20 |
| | 508 | 1 |
| | 687 | 1 |

| | SQUARE FOOTAGE | NO. OF ROOMS |
|---|---|---|
| | 9679 | 2 |
| | 2129 | 13 |
| MAINT. | 423 | 5 |
| | 447 | 23 |

OR SQUARE FOOTAGE INCLUDES ALL CORRIDOR SPACES, LLS, LOBBIES, VESTIBULES, AND ELEVATORS.

M NAMES ARE DENOTED WITH A "?" THE TOTAL SE FOR THESE AREAS IS NOT INCLUDED IN THE THE 16 UNKNOWN SPACES ON THIS FLOOR PLAN F.

EM

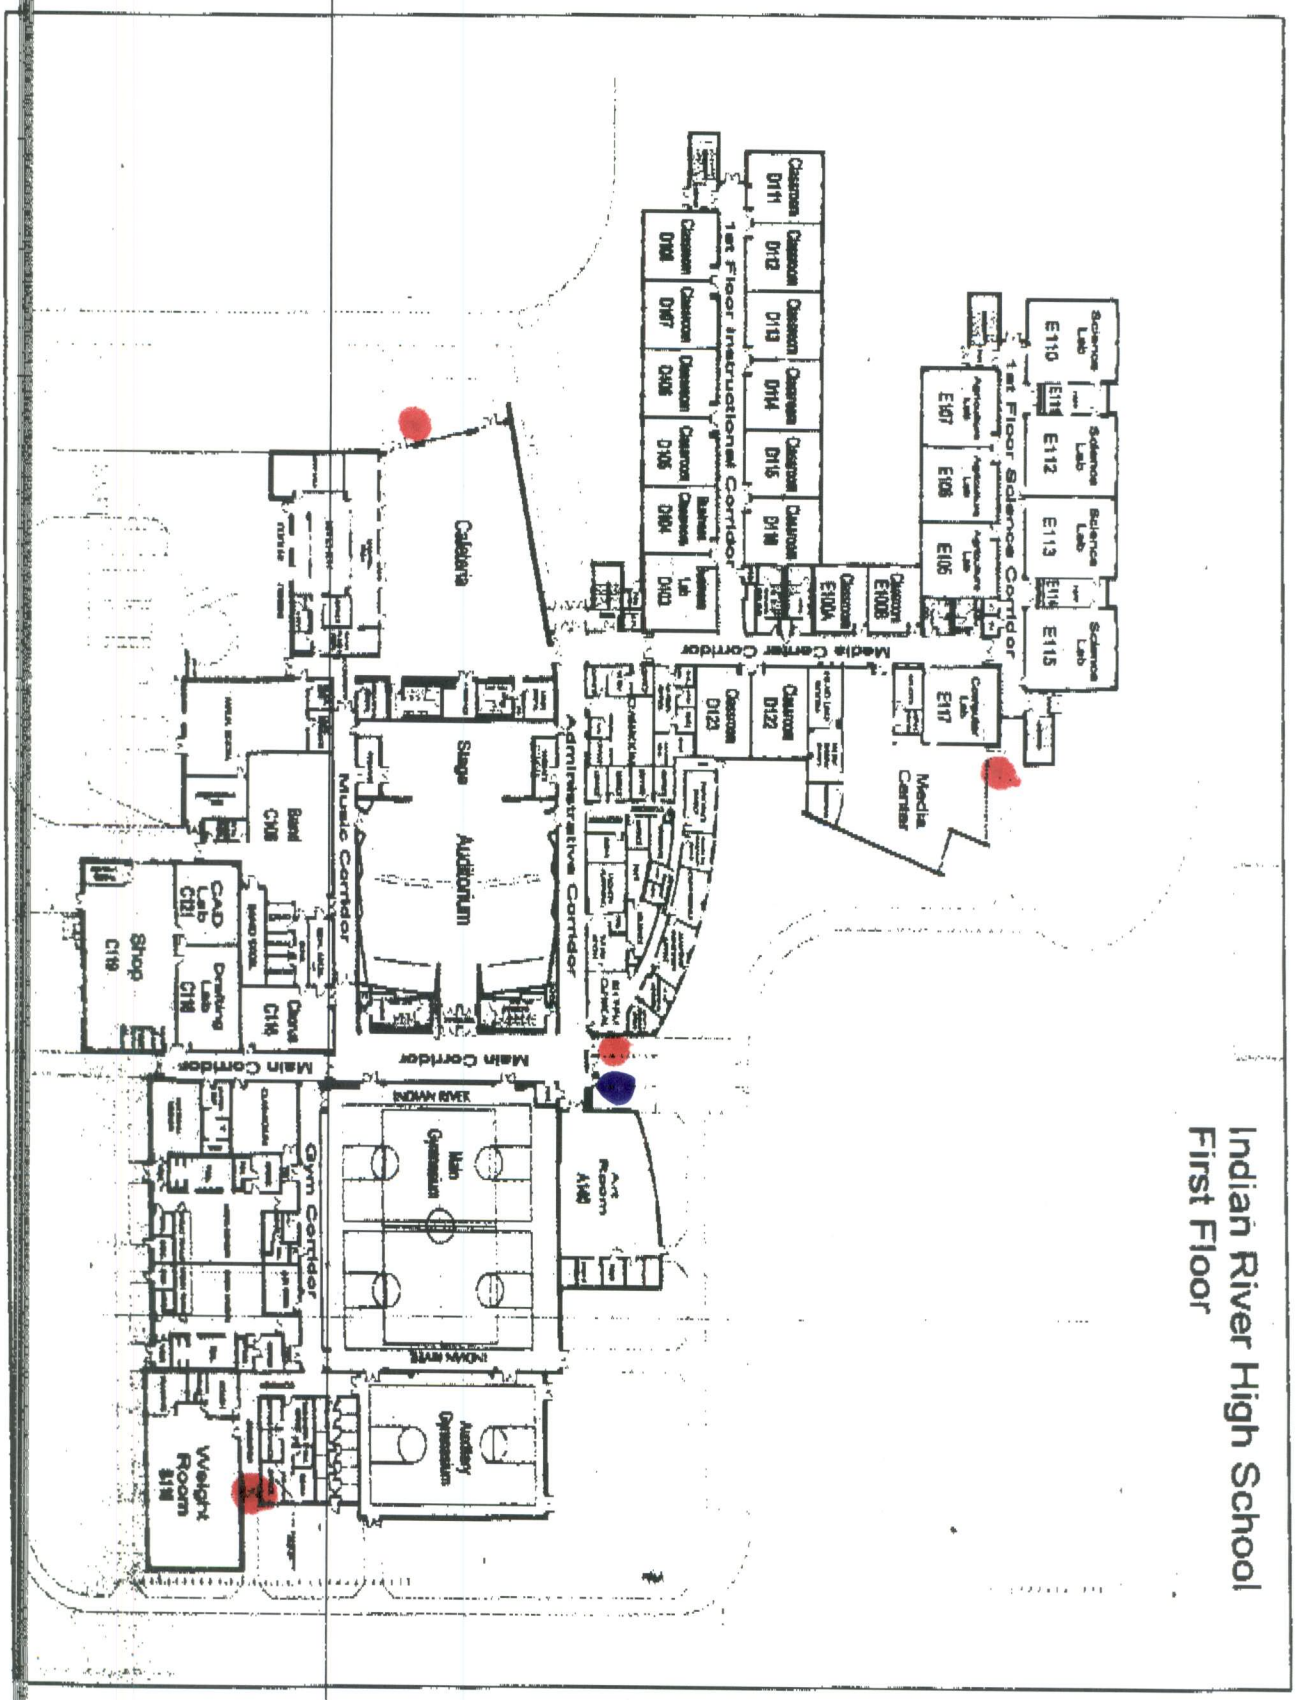
Indian River High School
First Floor
1st Floor Instructional Corridor
1st Floor Science Corridor
Media Center Corridor
Administrative Corridor
Music Corridor
Main Corridor
Gym Corridor
Cafeteria
Stage
Auditorium
Media Center
Main Gymnasium
Auditory Gymnasium
Art Room
Shop
Weight Room
INDIAN RIVER

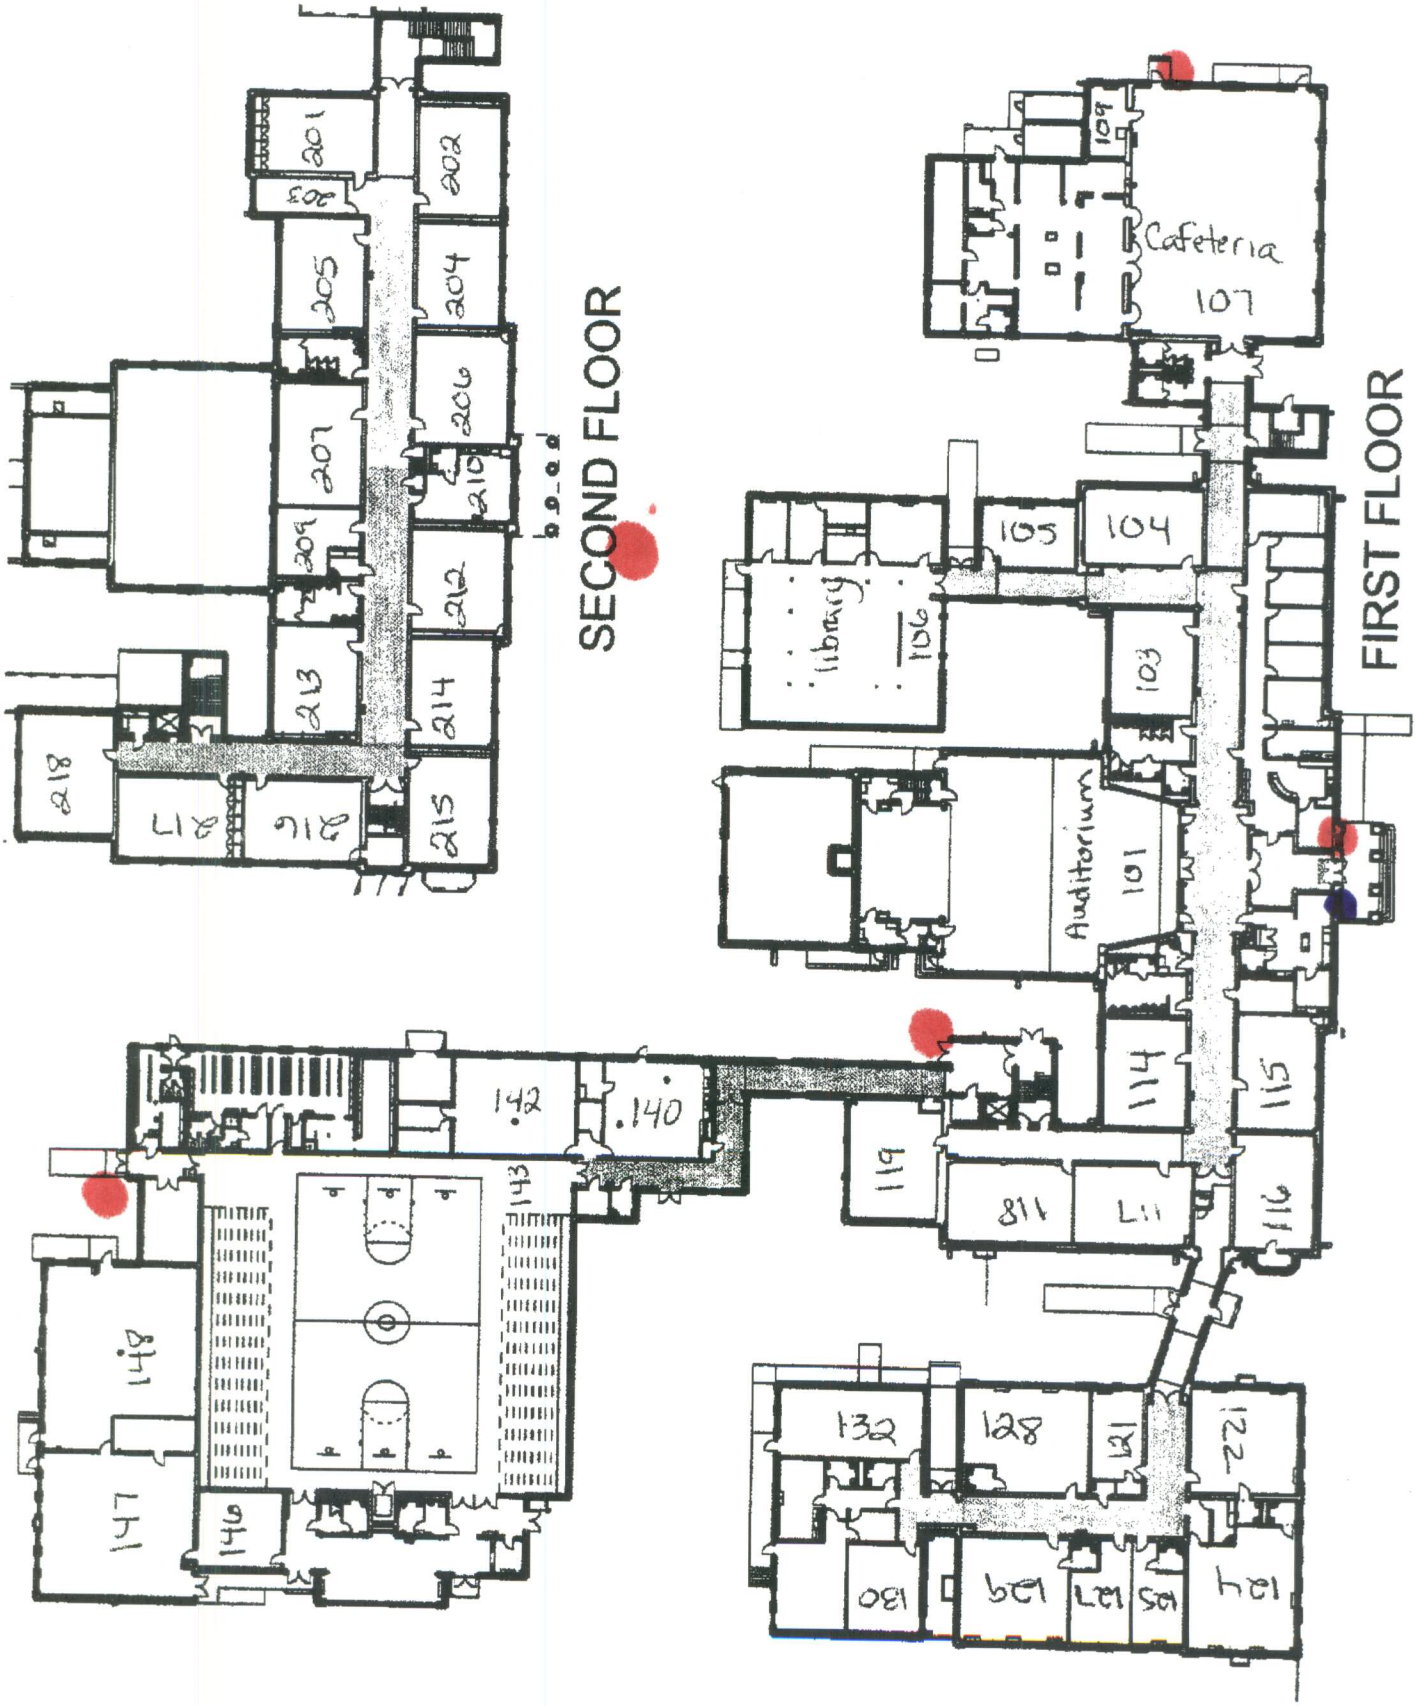
SECOND FLOOR
FIRST FLOOR
Cafeteria
107
109
105
104
library
106
103
Auditorium
101
114
115
116
119
811
L11
142
140
143
148
147
146
132
128
121
122
130
129
127
125
124
201
202
203
204
205
206
207
209
210
212
213
214
215
216
217
218

# Selbyville MS First Floor

Abc **Room Labels**

**Floor Space**

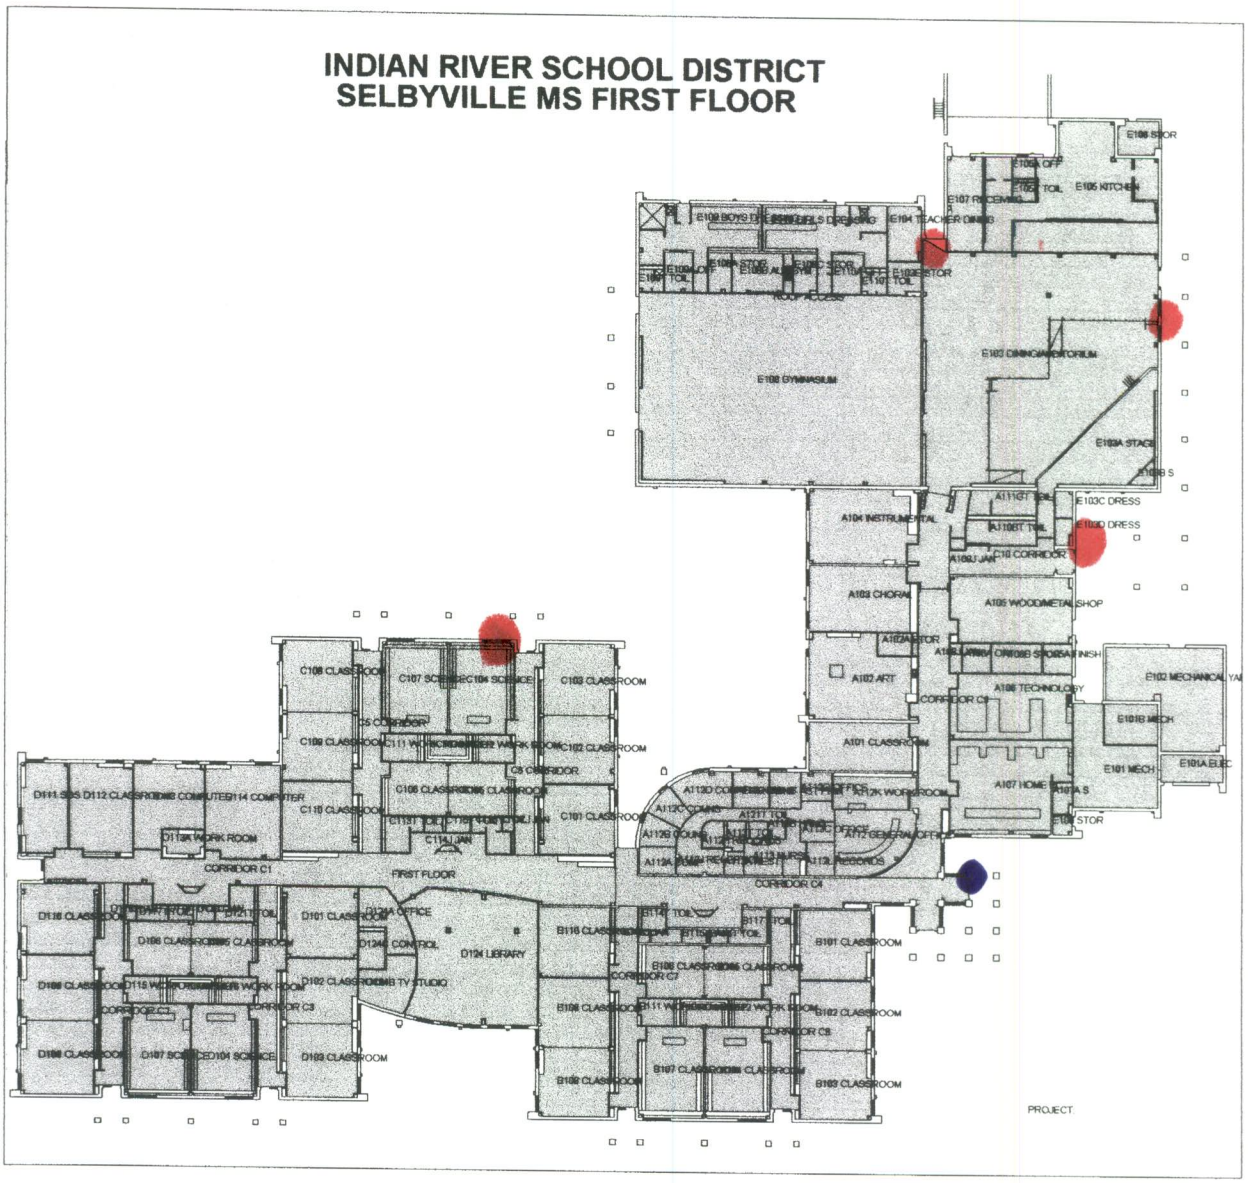


SCALE 1 : 841

50 0 50 100 150

FEET

# Showell ES First Floor

Abc **Room Labels**

**Floor Space**

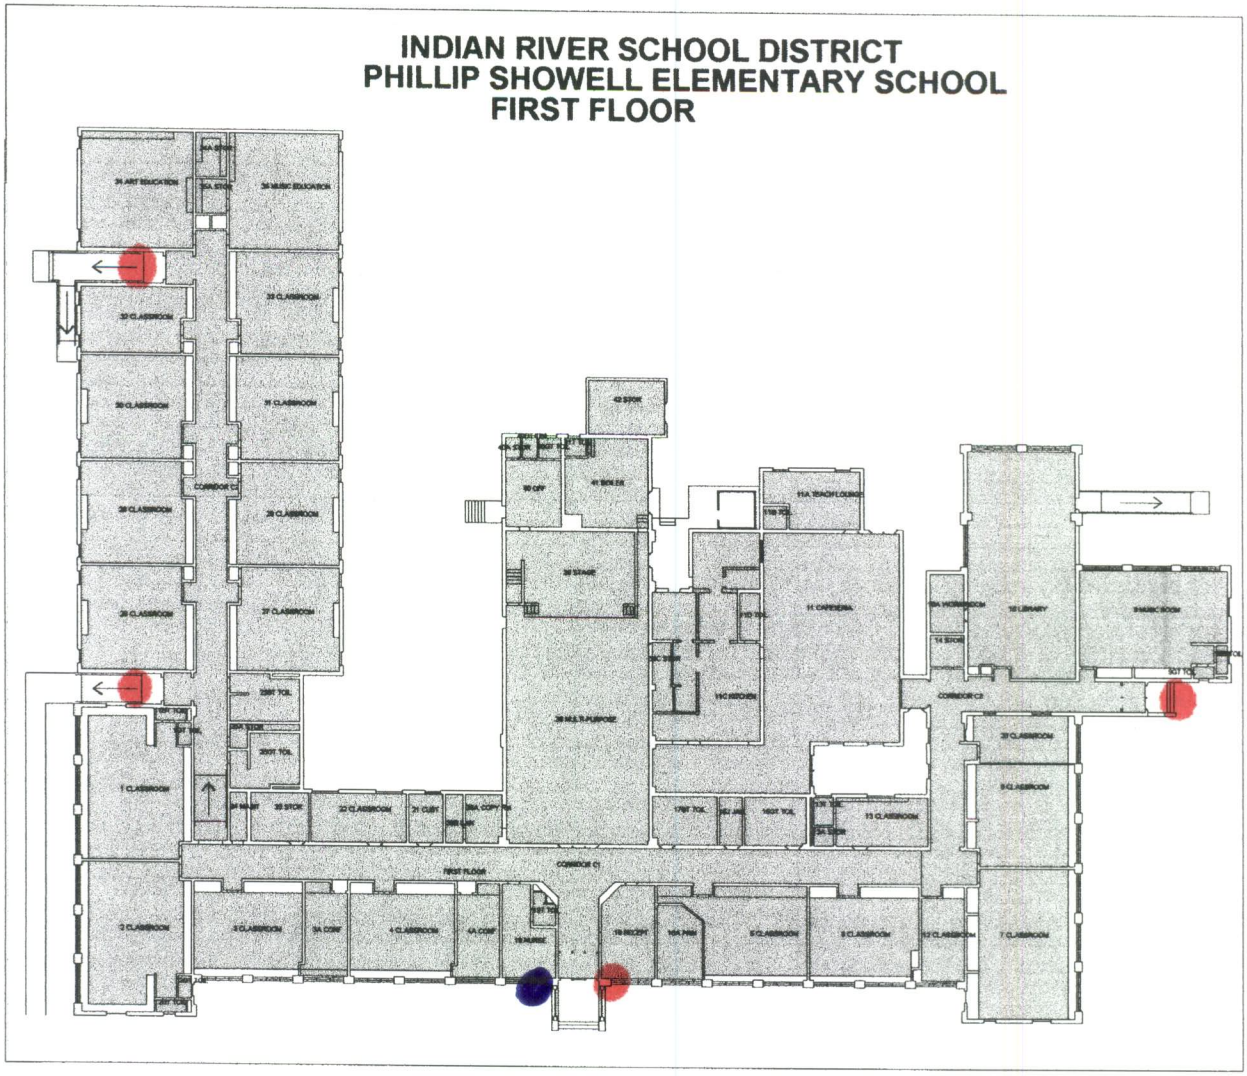


SCALE 1 : 604

50 0 50 100 150

FEET

http://facilitynet.doe.k12.de.us/snsiteview/maps/ShowellES1stfl.mwf

Friday, March 21, 2003 8:58 AM

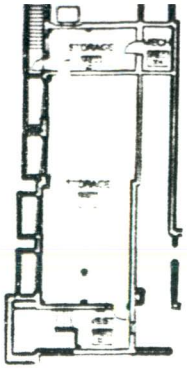

BASEMENT

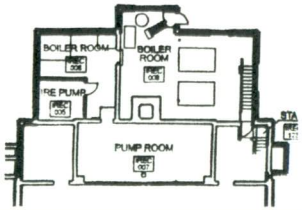

BOILER ROOM

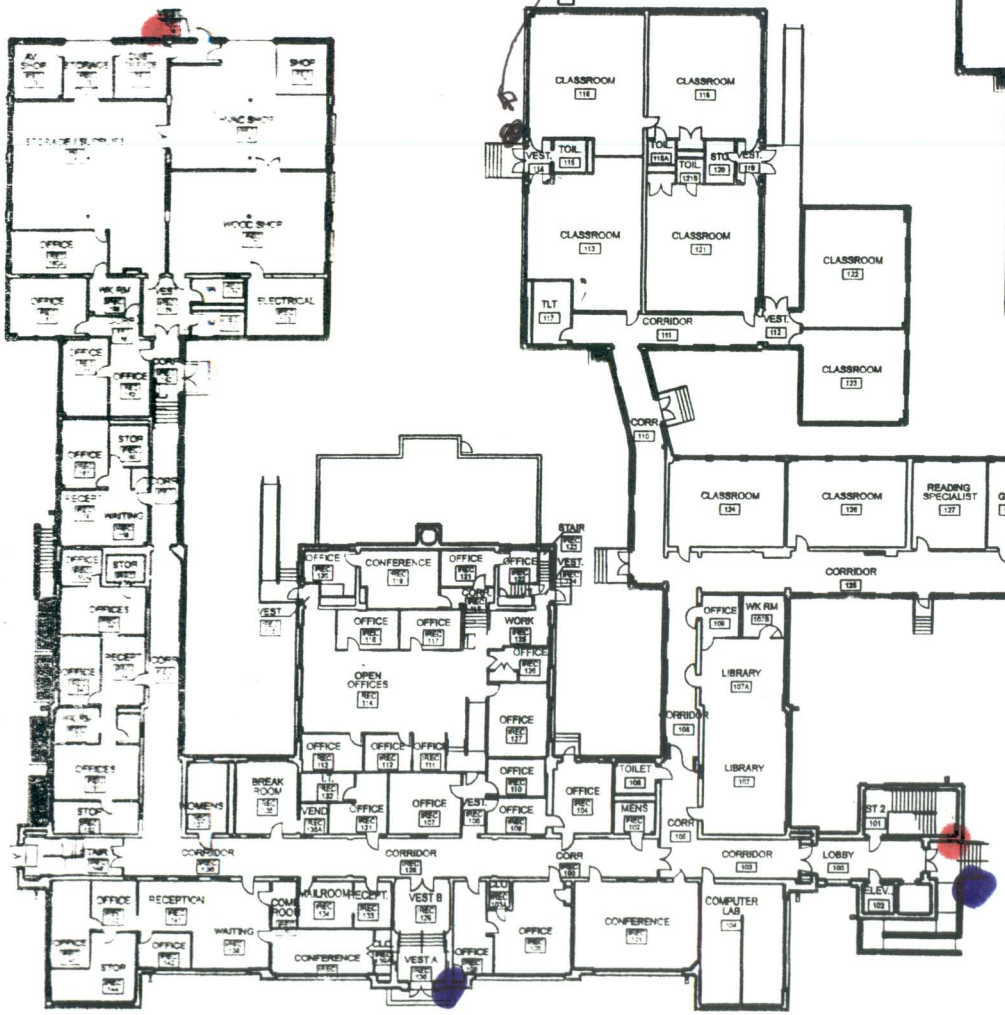

FIRST FLOOR

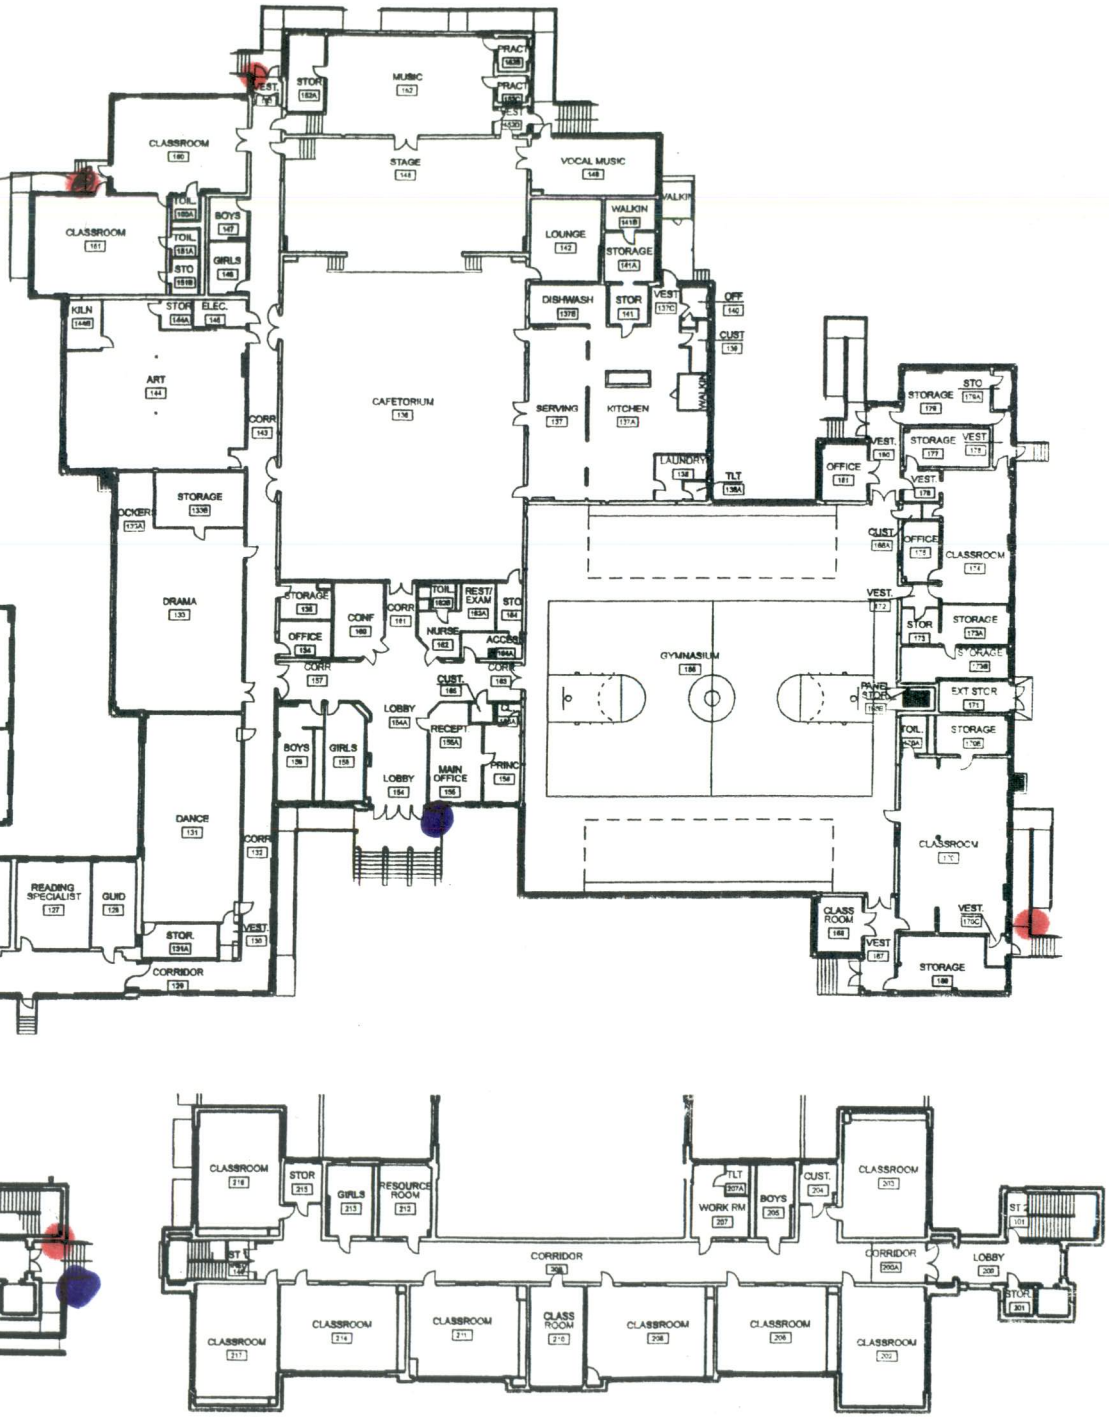

SECOND FLOOR

# NORTH GEORGETOWN ELEMENTARY

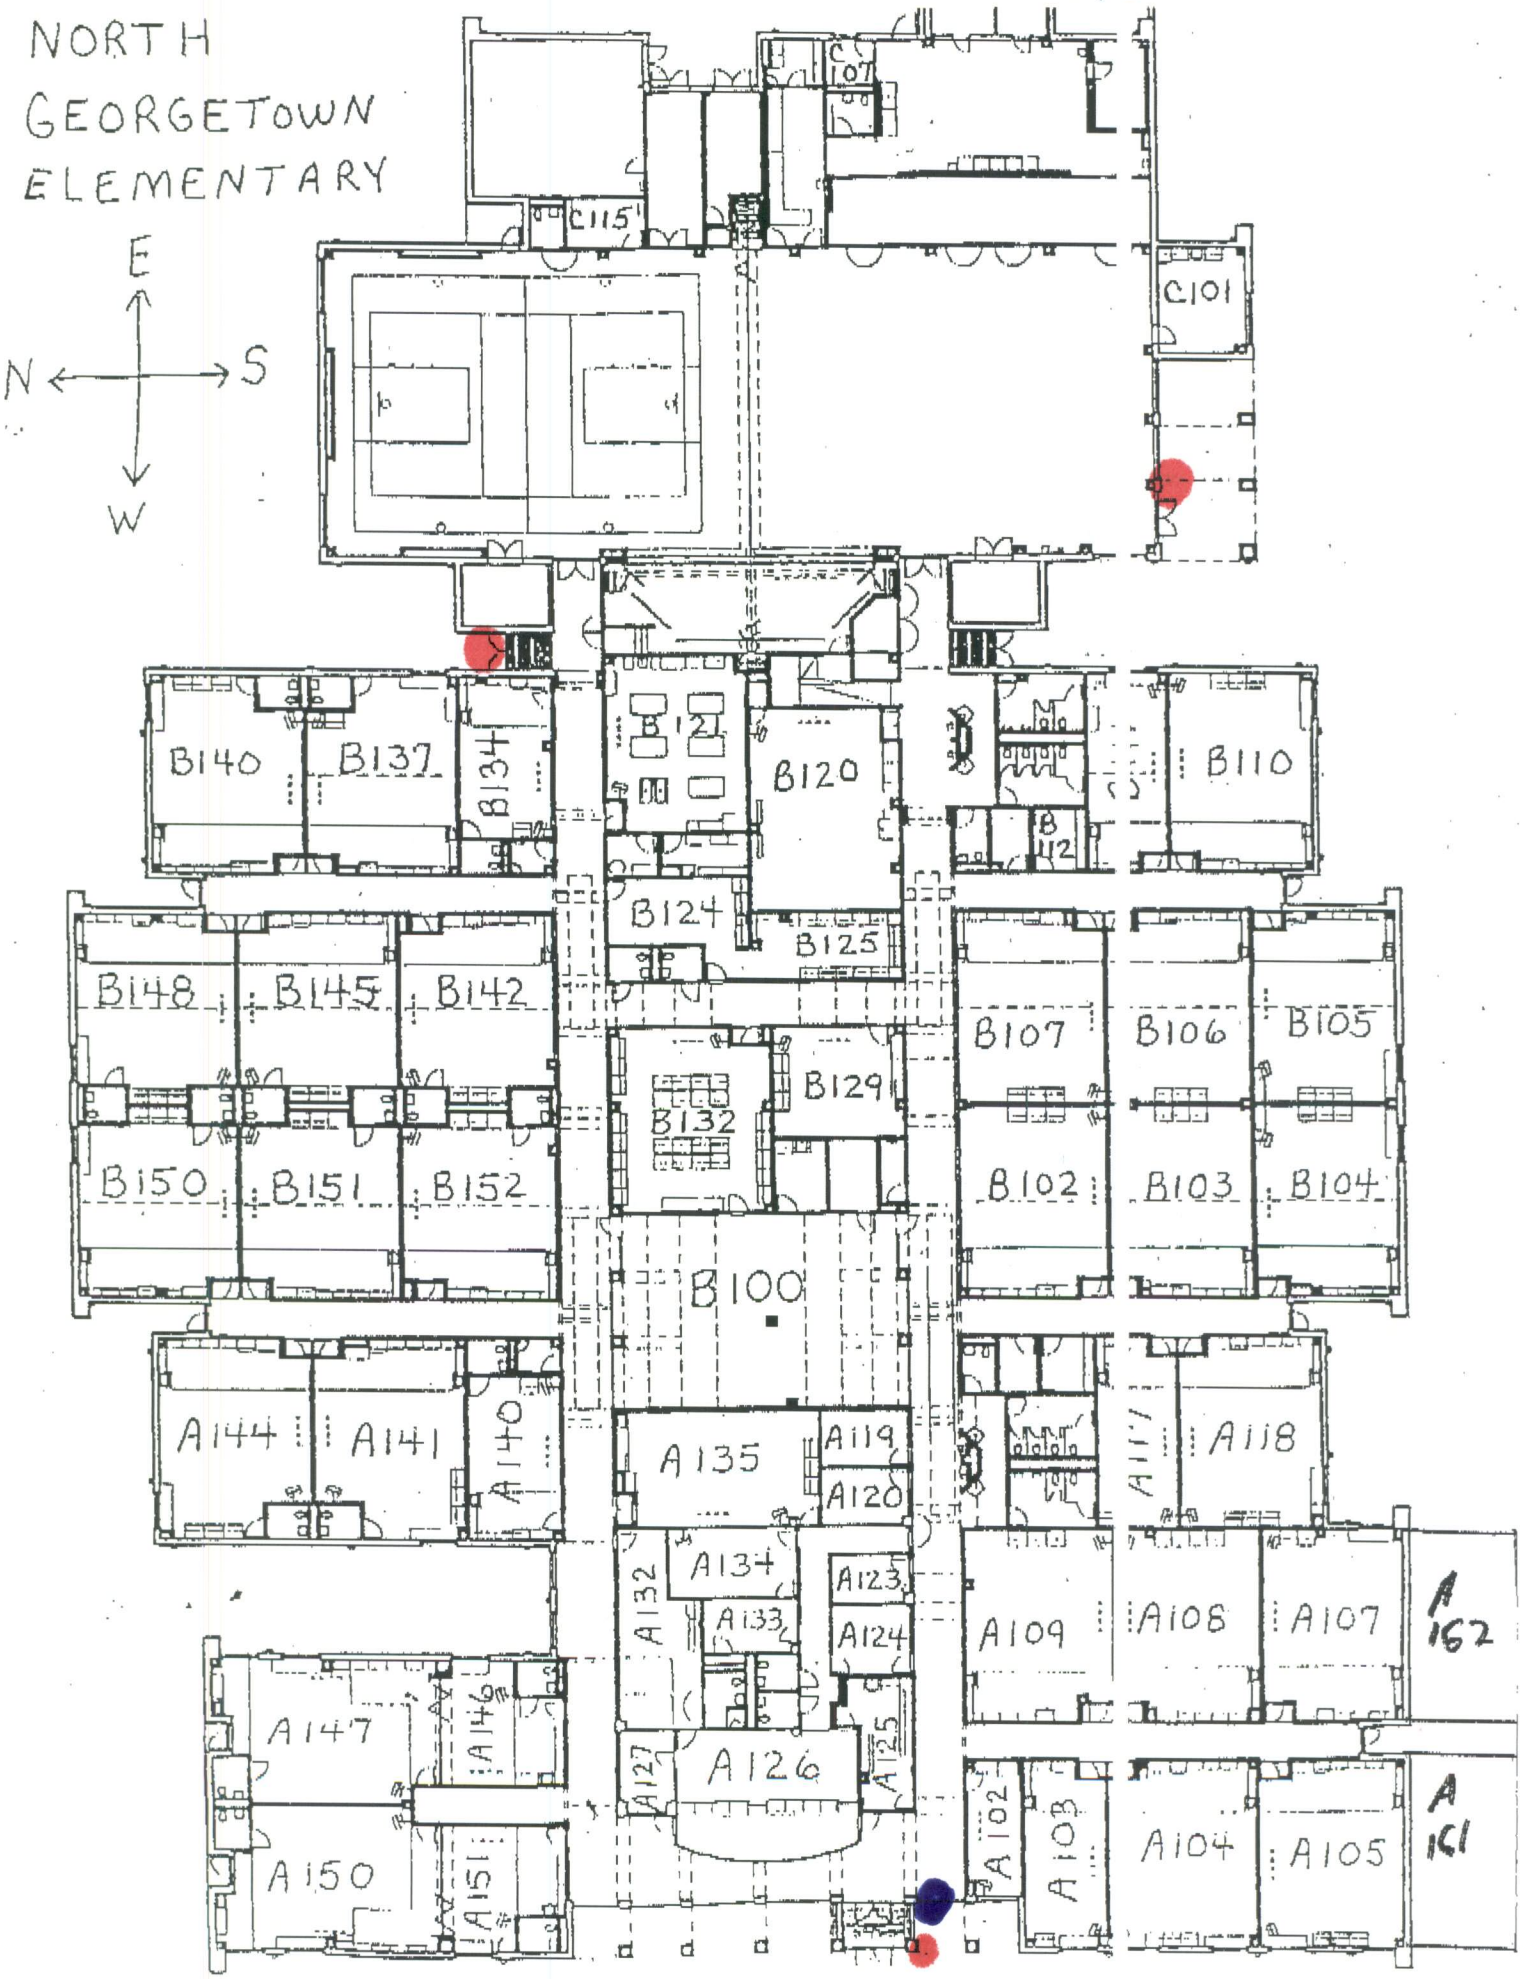

# Ennis ES First Floor

Abc Room Labels
Floor Space

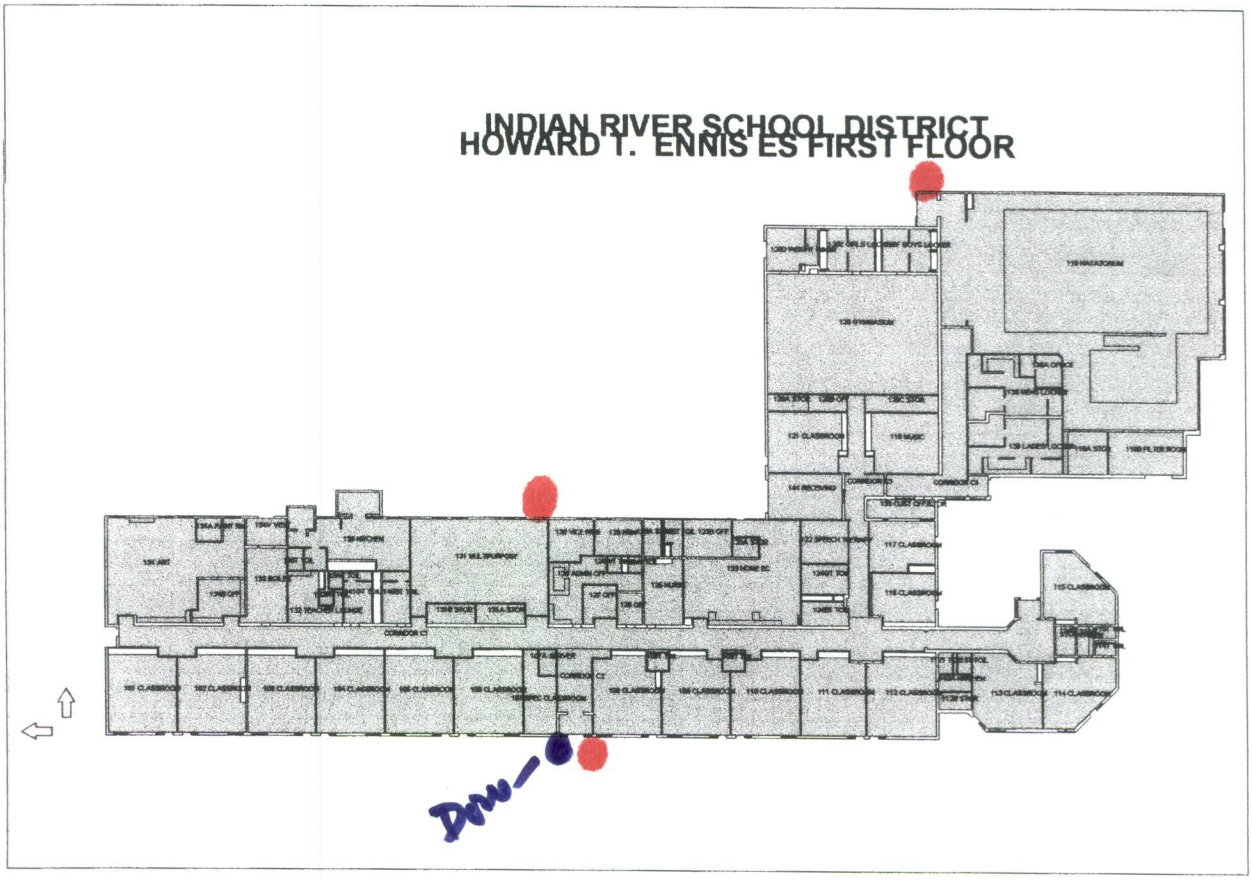


SCALE 1 : 850

50 0 50 100 150
FEET

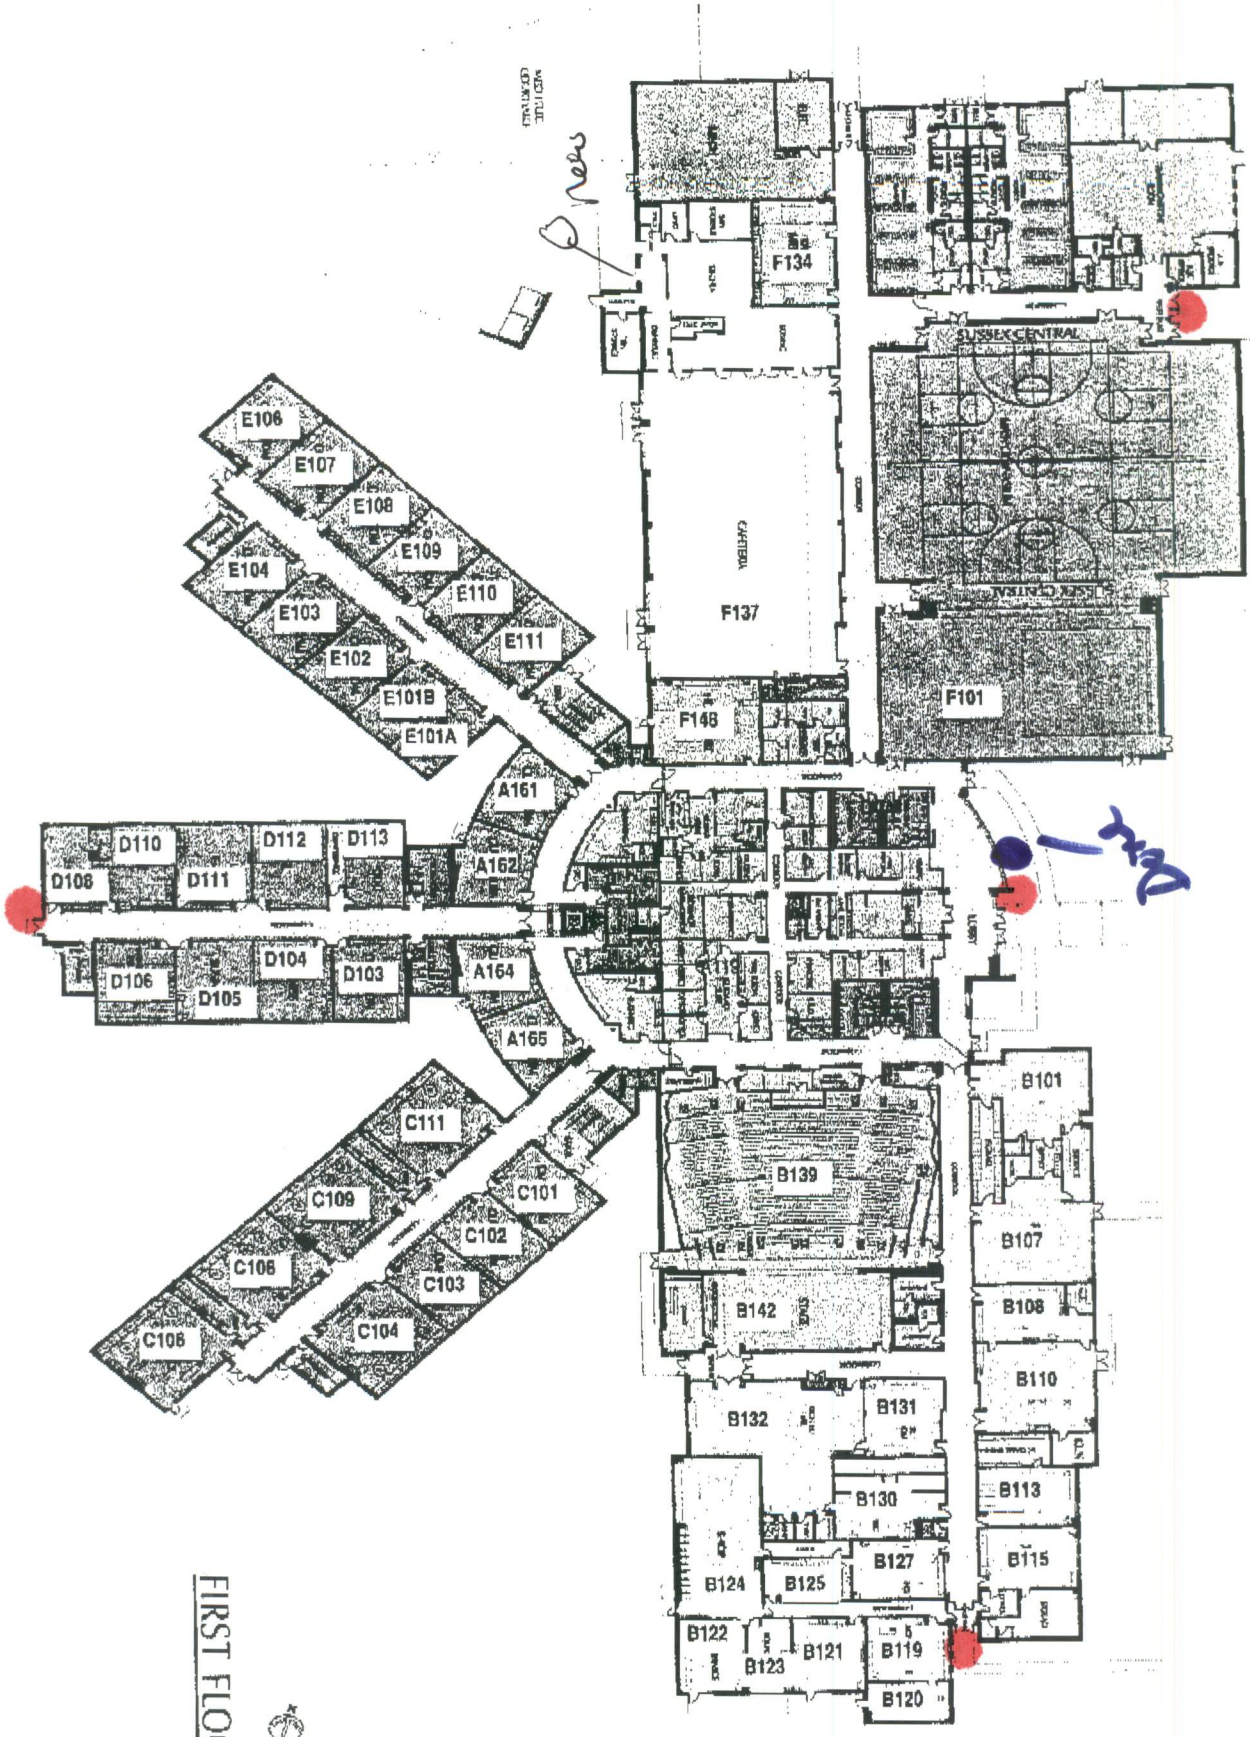


FIRST FLOOR PLAN

SCHS

# Long Neck ES First Floor

Abc **Room Labels**

**Floor Space**

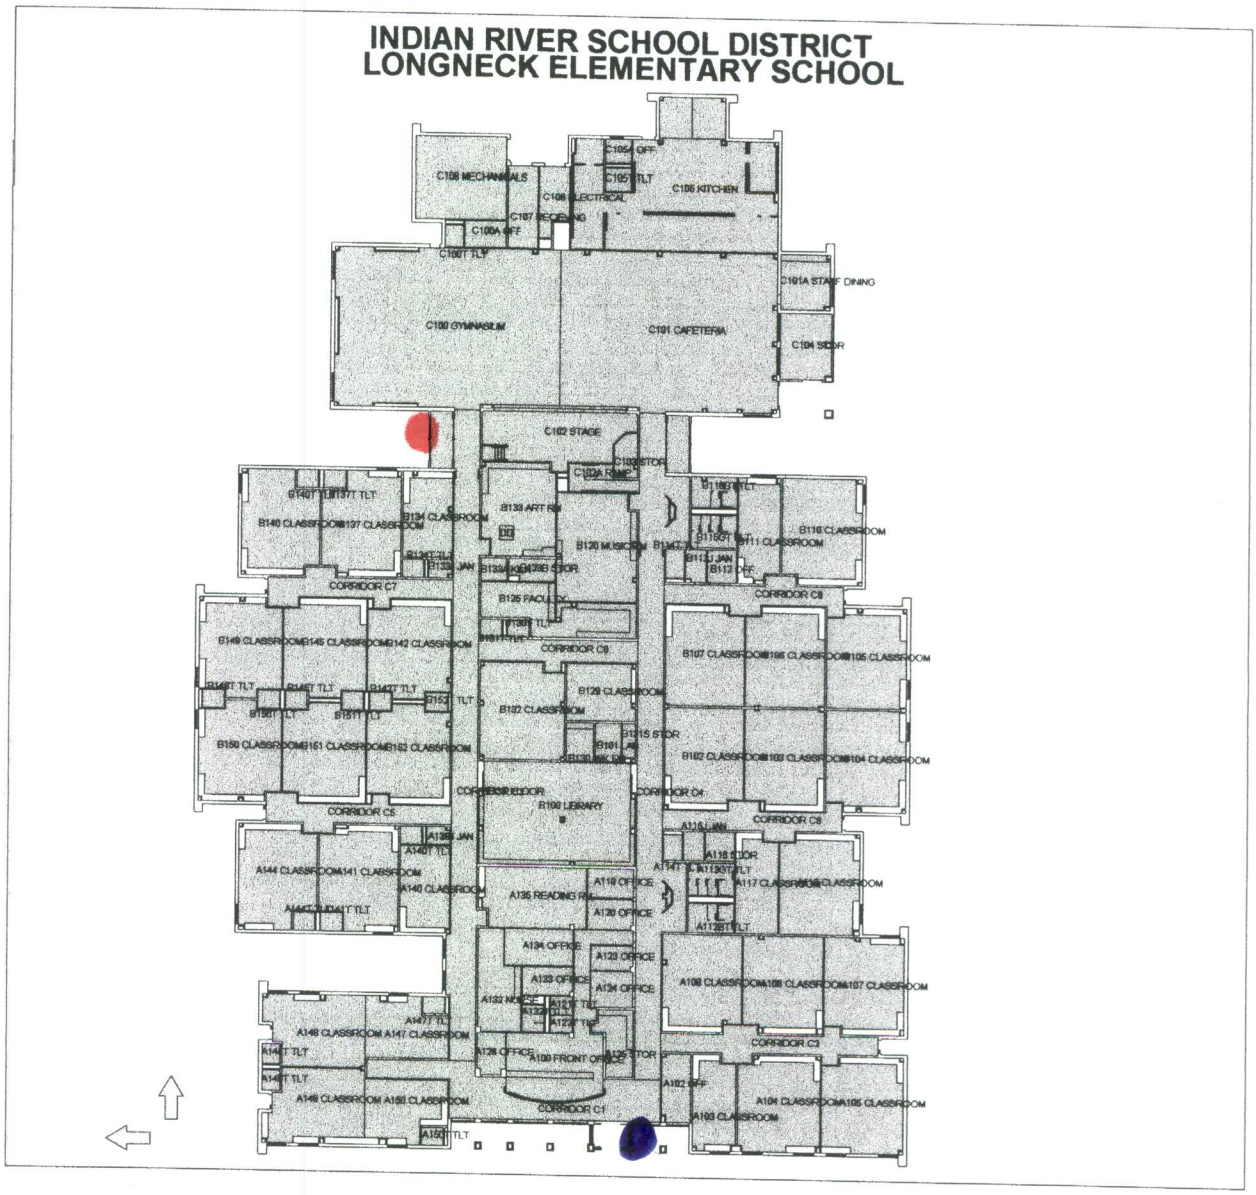


SCALE 1 : 720

50 0 50 100 150

FEET

http://facilitynet.doe.k12.de.us/snsiteview/maps/LongNeckES1stfl.mwf

Friday, March 21, 2003 9:06 AM

# ~~Sussex Central~~ Middle School

Millsboro

Abc Room Labels

Floor Space

## INDIAN RIVER SCHOOL DISTRICT
## SUSSEX CENTRAL MIDDLE SCHOOL FIRST FLOOR

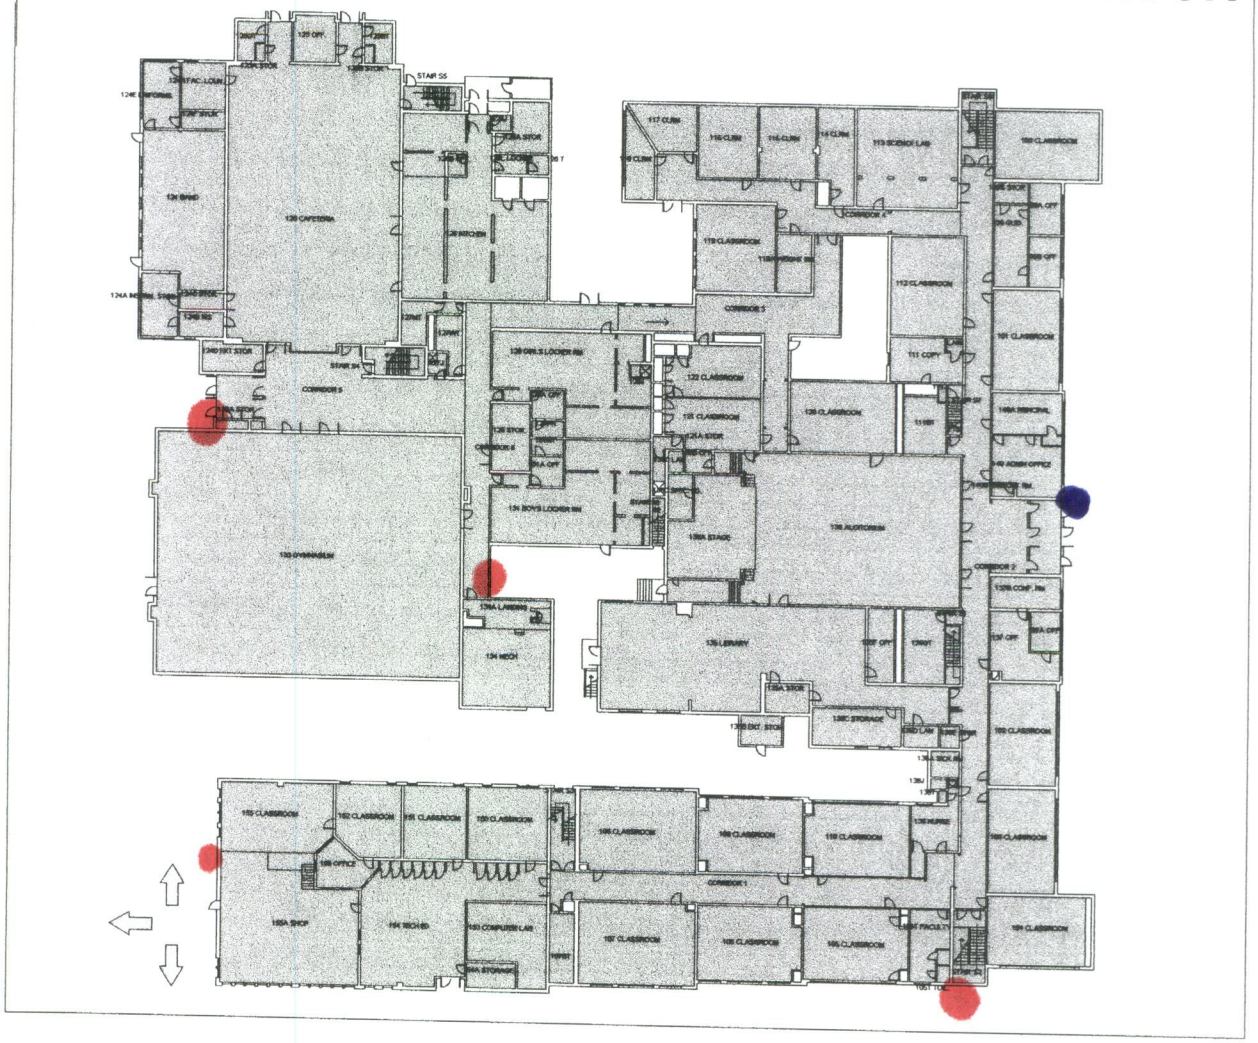

SCALE 1 : 741

50 0 50 100 150

FEET

MENTARY SCHOOL SPACE CLASSIFICATION TABLE

| SSROOMS SF | QTY | GENERAL CLASSROOMS SF | | QTY |
|---|---|---|---|---|
| –17 | 1 | **NORMAL 736 – 914 | | 8 |
| –16 | 2 | 915 – 944 | +1 | 3 |
| –15 | 2 | 945 – 974 | +2 | 2 |
| –14 | 4 | 975 – 1004 | +3 | |
| –13 | | 1005 – 1034 | +4 | |
| –12 | | 1035 – 1064 | +5 | |
| –11 | | 1065 – 1094 | +6 | |
| –10 | | 1095 – 1124 | +7 | |
| –9 | | 1125 – 1154 | +8 | |
| –8 | | 1155 – 1184 | +9 | |
| –7 | | 1185 – 1214 | +10 | |
| –6 | 1 | 1215 – 1244 | +11 | |
| –5 | 5 | 1245 – 1274 | +12 | |
| –4 | 6 | 1275 – 1304 | +13 | |
| –3 | 1 | 1305 – 1334 | +14 | |
| –2 | 1 | 1335 – 1364 | +15 | |
| –1 | 2 | OTHER | +16 | |

| CLASSROOMS | SQUARE FOOTAGE | NO. OF ROOMS |
|---|---|---|
| | 3248 | 1 |
| PORT | 1240 | 10 |
| | 2268 | 1 |
| SE ROOM | | |
| K ROOM | 302 | 1 |
| | 348 | 1 |

| | SQUARE FOOTAGE | NO. OF ROOMS |
|---|---|---|
| AFETERIA | 5287 | 11 |
| E & HEALTH | 2064 | 20 |
| | 508 | 1 |
| | 687 | 1 |

| | SQUARE FOOTAGE | NO. OF ROOMS |
|---|---|---|
| | 9679 | 2 |
| | 2129 | 13 |
| MAINT. | 423 | 5 |
| | 447 | 23 |

OR SQUARE FOOTAGE INCLUDES ALL CORRIDOR SPACES, LLS, LOBBIES, VESTIBULES, AND ELEVATORS.

M NAMES ARE DENOTED WITH A "?" THE TOTAL SE FOR THESE AREAS IS NOT INCLUDED IN THE THE 16 UNKNOWN SPACES ON THIS FLOOR PLAN F.

EM