FOR REFERENCE ONLY

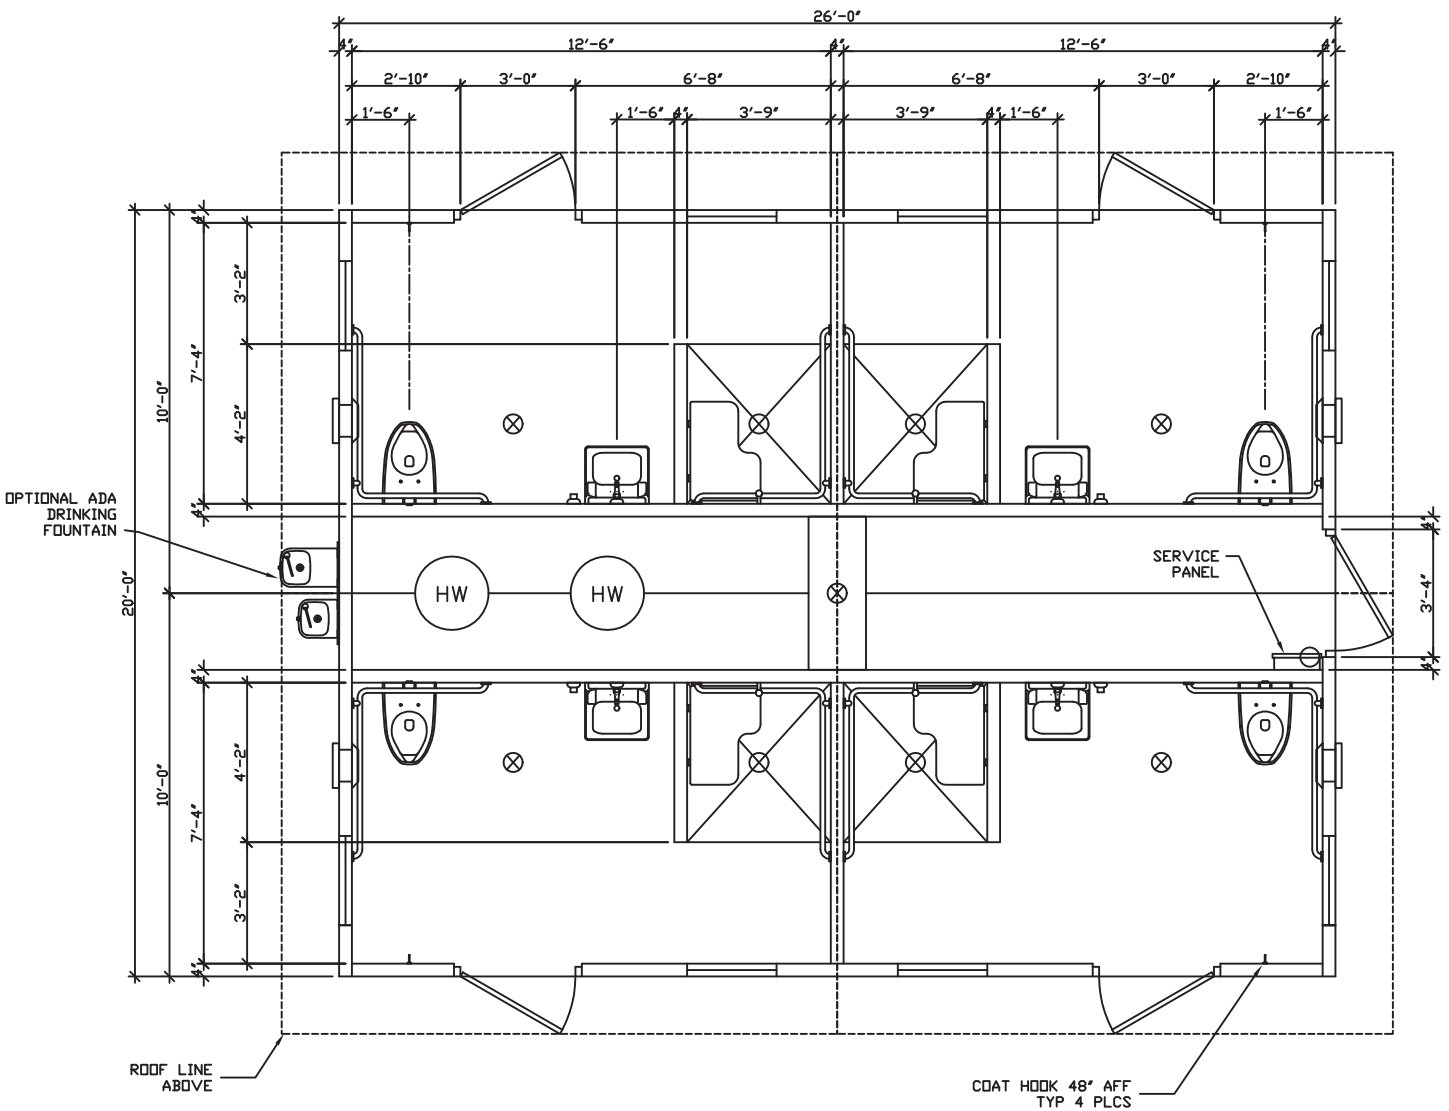

NOTE: PLUMBING COMPONENTS ARE SHOWN FOR GENERAL ARRANGEMENT ONLY. SEE SHEETS N-27 THRU N-29 FOR COMPLETE SYSTEM DESCRIPTIONS.

CXT

Precast Products

PROJECT TITLE

NAVAJO FLUSH / SHOWER

CXT STANDARD BULDING

NOTICE

The information contained herein is proprietary and the exclusive property of CXT Incorporated. The information may only be used by the original recipient for the purpose intended. Reproduction or distribution of this information is strictly prohibited without the prior written consent of CXT Incorporated. By allowing use of this information, CXT Incorporated grants no warranty, express or implied, including a warranty of merchantability or of fitness for a particular purpose.

CXT Incorporated

REV.	DESCRIPTION	APPROVAL	DATE

SCALE	3/8"=1'-0"	DATE	04-28-08
DRAWN		FILE NO.	PD-N03
CHECKED		PLOT	32

FLOOR PLAN

DWG NO.	SHEET	REV.
N-03		

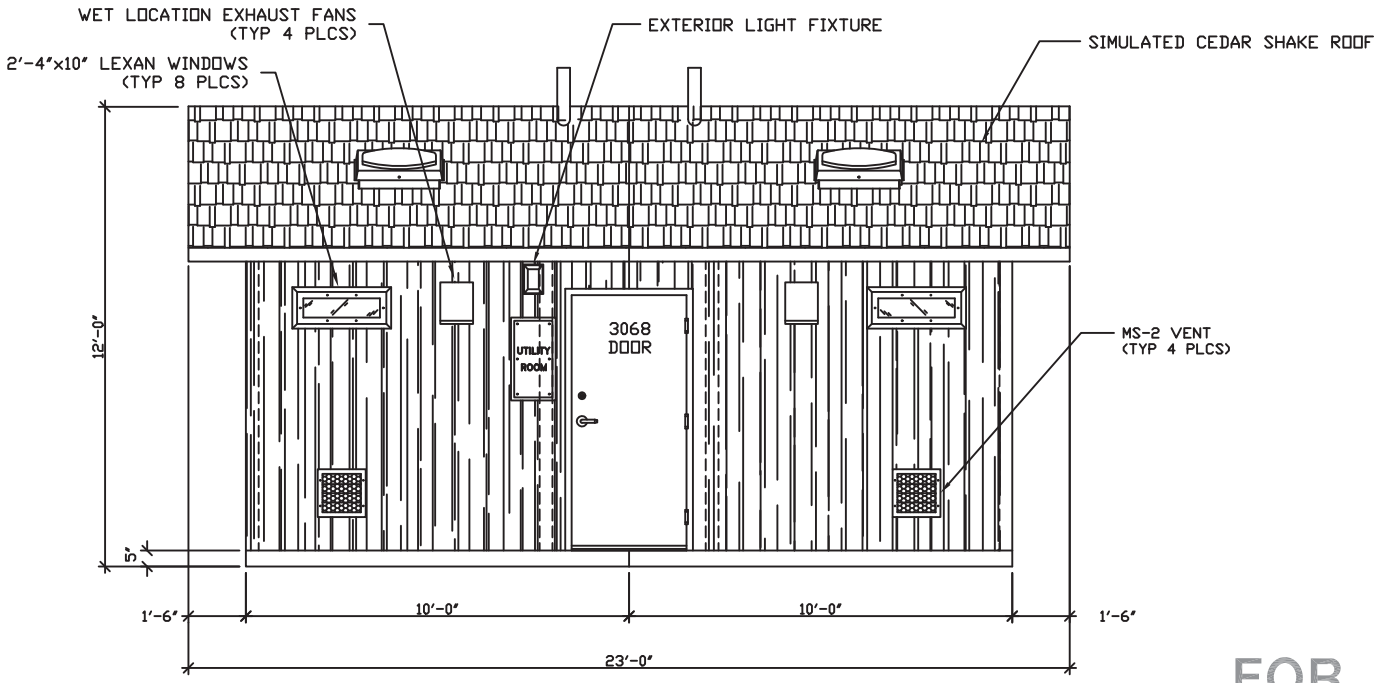

RH SIDE ELEVATION

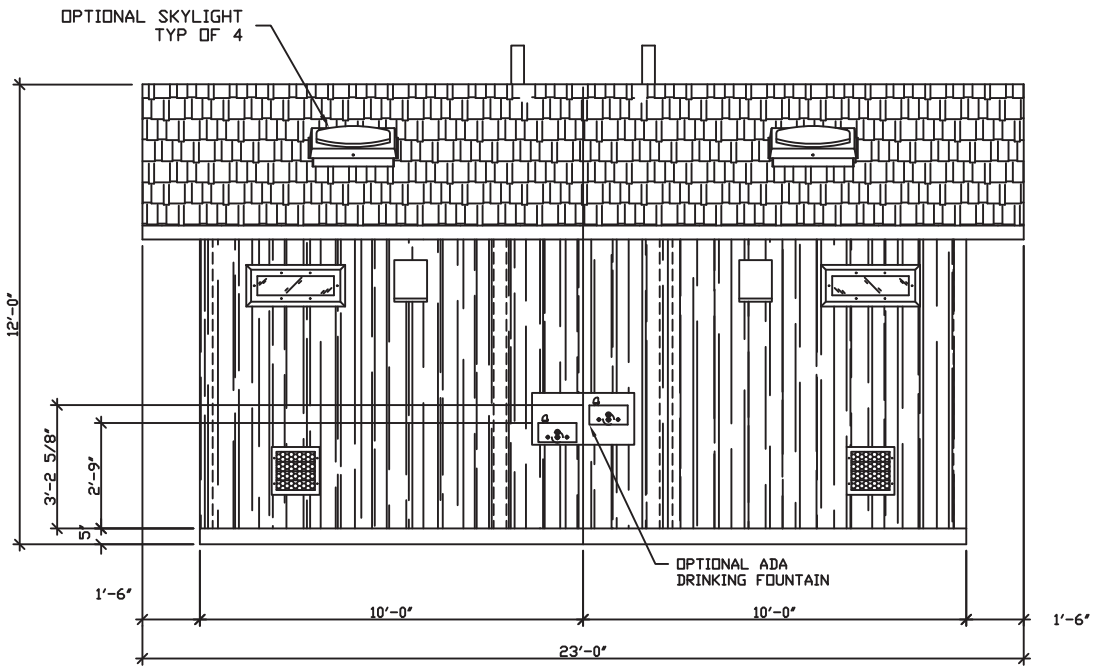

LH SIDE ELEVATION

FOR REFERENCE ONLY

Precast Products

PROJECT TITLE
NAVAJO FLUSH / SHOWER
CXT STANDARD BULDING

NOTICE

The information contained herein is proprietary and the exclusive property of CXT Incorporated. The information may only be used by the original recipient for the purpose intended. Reproduction or distribution of this information is strictly prohibited without the prior written consent of CXT Incorporated. By allowing use of this information, CXT Incorporated grants no warranty, express or implied, including a warranty of merchantability or of fitness for a particular purpose.

CXT Incorporated

REV.	DESCRIPTION	APPROVAL	DATE

SCALE	3/8"=1'-0"	DATE	04-28-08
DRAWN		FILE NO.	PD-N05
CHECKED		PLOT	32

BUILDING ELEVATIONS

DWG NO.	SHEET	REV.
N-05		

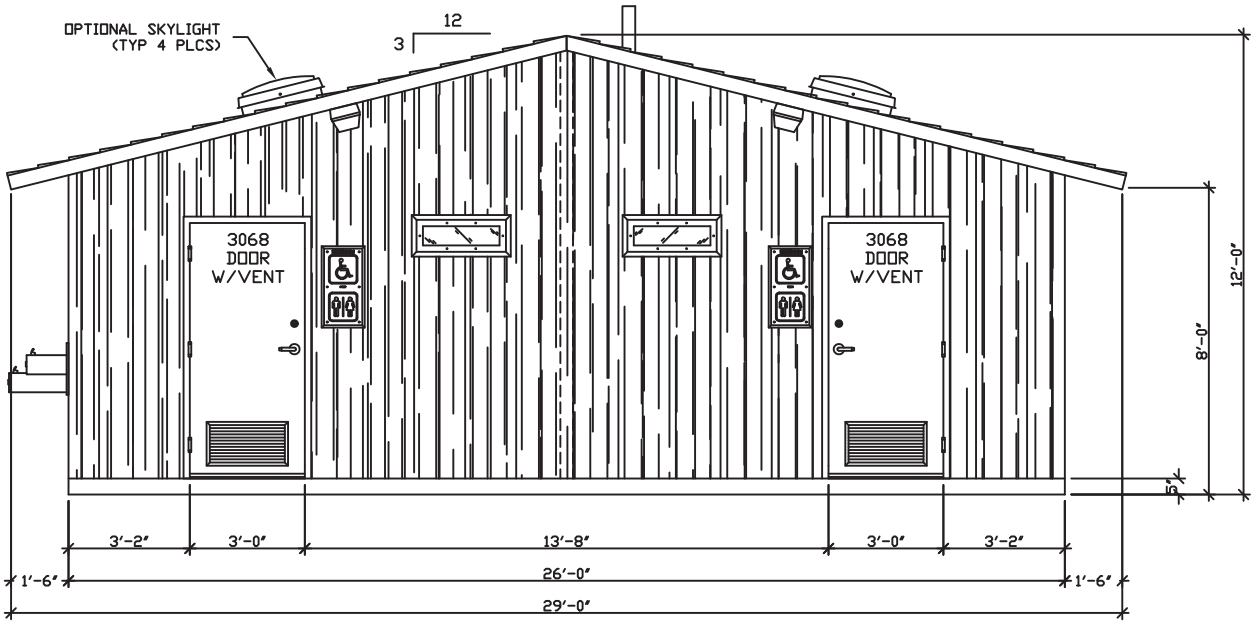

FRONT ELEVATION

FOR
REFERENCE
ONLY

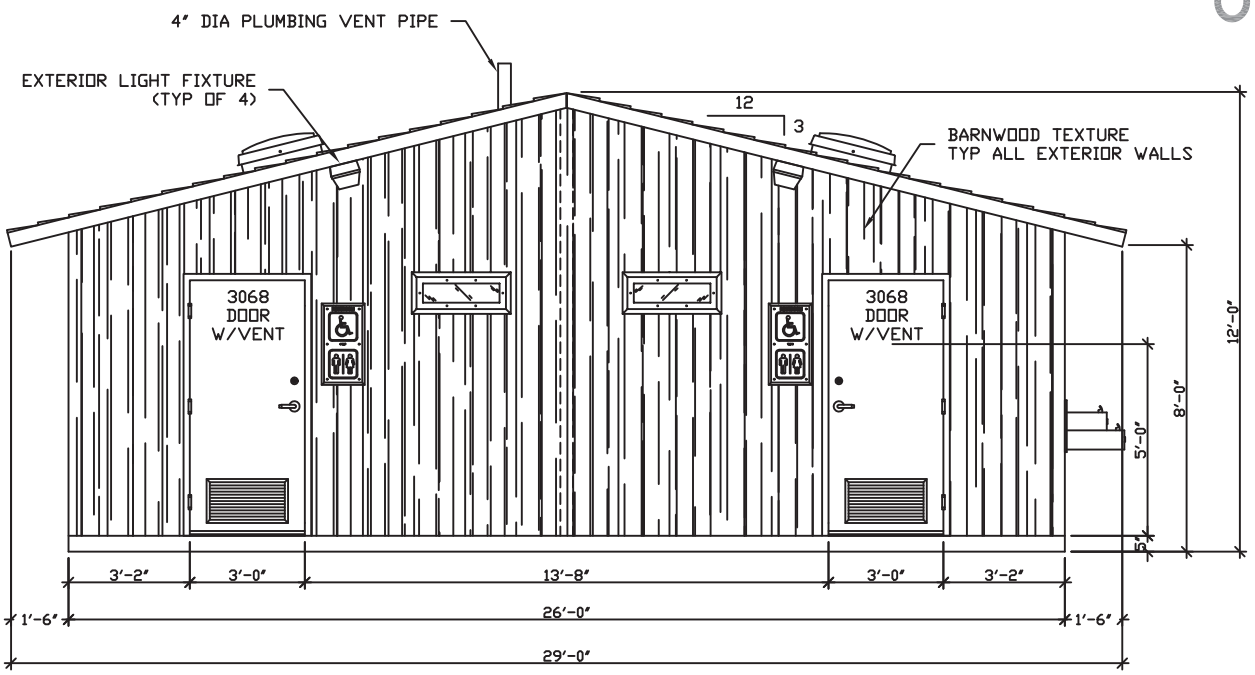

REAR ELEVATION

Precast Products

PROJECT TITLE
NAVAJO FLUSH / SHOWER
CXT STANDARD BULDING

NOTICE

The information contained herein is proprietary and the exclusive property of CXT Incorporated. The information may only be used by the original recipient for the purpose intended. Reproduction or distribution of this information is strictly prohibited without the prior written consent of CXT Incorporated. By allowing use of this information, CXT Incorporated grants no warranty, express or implied, including a warranty of merchantability or of fitness for a particular purpose.

CXT Incorporated

REV.	DESCRIPTION	APPROVAL	DATE

SCALE	3/8"=1'-0"	DATE	04-28-08
DRAWN		FILE NO.	PD-N04
CHECKED		PLOT	32

BUILDING ELEVATIONS

DWG NO.	SHEET	REV.
N-04		

FOR
REFERENCE
ONLY

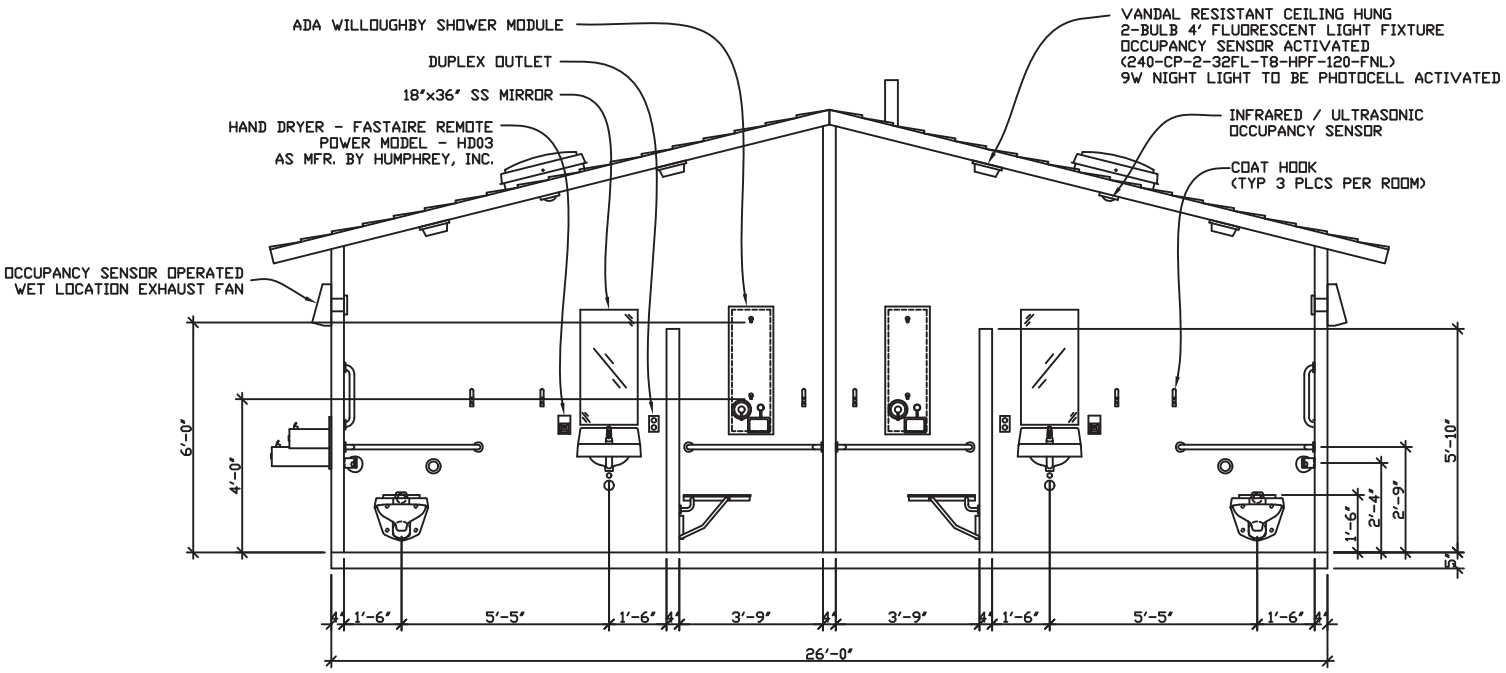

Precast Products

PROJECT TITLE
NAVAJO FLUSH / SHOWER
CXT STANDARD BULDING

NOTICE

The information contained herein is proprietary and the exclusive property of CXT Incorporated. The information may only be used by the original recipient for the purpose intended. Reproduction or distribution of this information is strictly prohibited without the prior written consent of CXT Incorporated. By allowing use of this information, CXT Incorporated grants no warranty, express or implied, including a warranty of merchantability or of fitness for a particular purpose.

CXT Incorporated

REV.	DESCRIPTION	APPROVAL	DATE

SCALE	3/8"=1'-0"	DATE	04-28-08
DRAWN		FILE NO.	PD-N06
CHECKED		PLOT	32

INTERIOR ELEVATIONS

DWG NO.	SHEET	REV.
N-06		

A
B
C
D
E
F
G
H
J
K
EX. BUILDING
EX. BUILDING
EX. BUILDING
EX. BUILDING
EX. BUILDING
EX. BUILDING