Appendix C-1

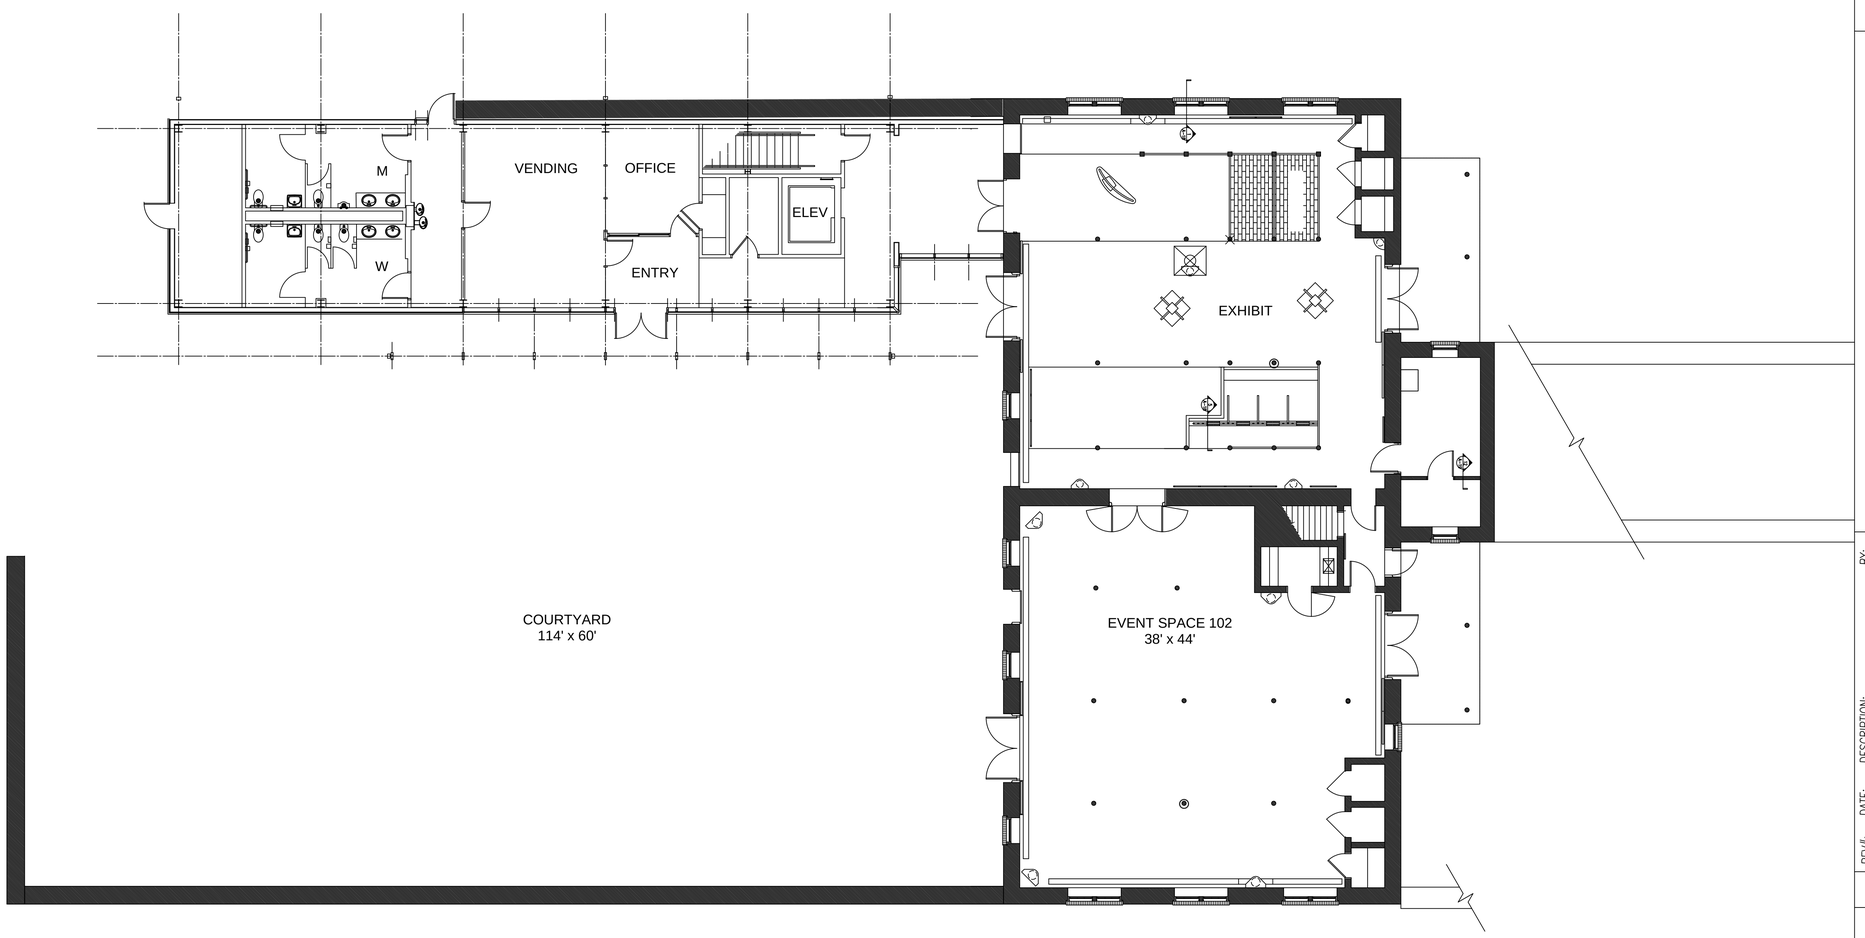

DELAWARE DEPARTMENT OF NATURAL RESOURCES AND ENVIRONMENTAL CONTROL

OFFICE OF DESIGN & DEVELOPMENT
DELAWARE DIVISION OF
PARKS & RECREATION
89 KINGS HIGHWAY
DOVER, DELAWARE 19901

WILMINGTON STATE PARKS
ALAPOCAS RUN PARK
BLUE BALL DAIRY BARN

REV#:	DATE:	DESCRIPTION:	BY:
	11/18/03	ISSUED FOR PERMIT	

PROJECT NO.: 1175-06/0	DESIGNED BY:
DATE: 11.18.03	DRAWN BY:
SCALE: 1/8" = 1'-0"	APPROVED BY:
SHEET NO.:	

FIRST FLOOR PLAN

E.F.N.:

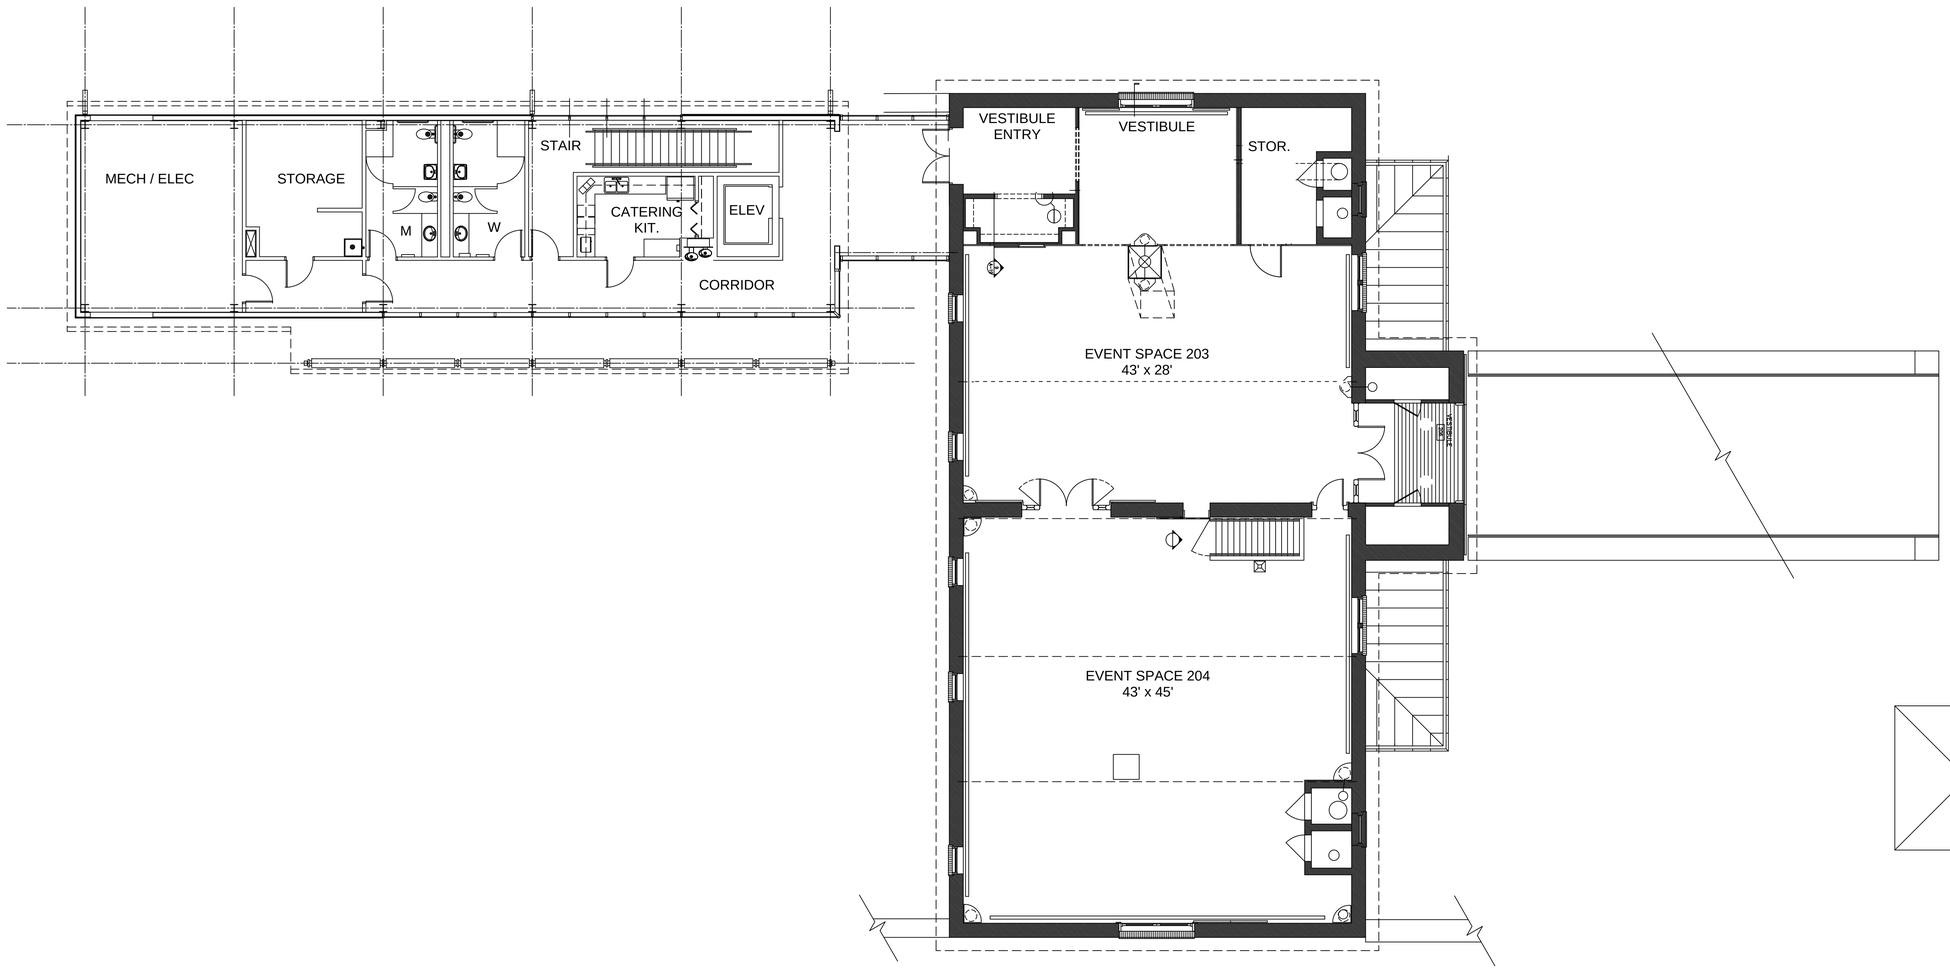

OFFICE OF DESIGN & DEVELOPMENT
DELAWARE DIVISION OF
PARKS & RECREATION
89 KINGS HIGHWAY
DOVER, DELAWARE 19901

WILMINGTON STATE PARKS
ALAPOCAS RUN PARK
BLUE BALL DAIRY BARN

REV#:	DATE:	DESCRIPTION:	BY:
	11/18/03	ISSUED FOR PERMIT	

PROJECT NO.: 1175-06/0	DESIGNED BY:
DATE: 11.18.03	DRAWN BY:
SCALE: 1/8" = 1'-0"	APPROVED BY:
SHEET NO.:	

SECOND FLOOR PLAN

E.F.N.: