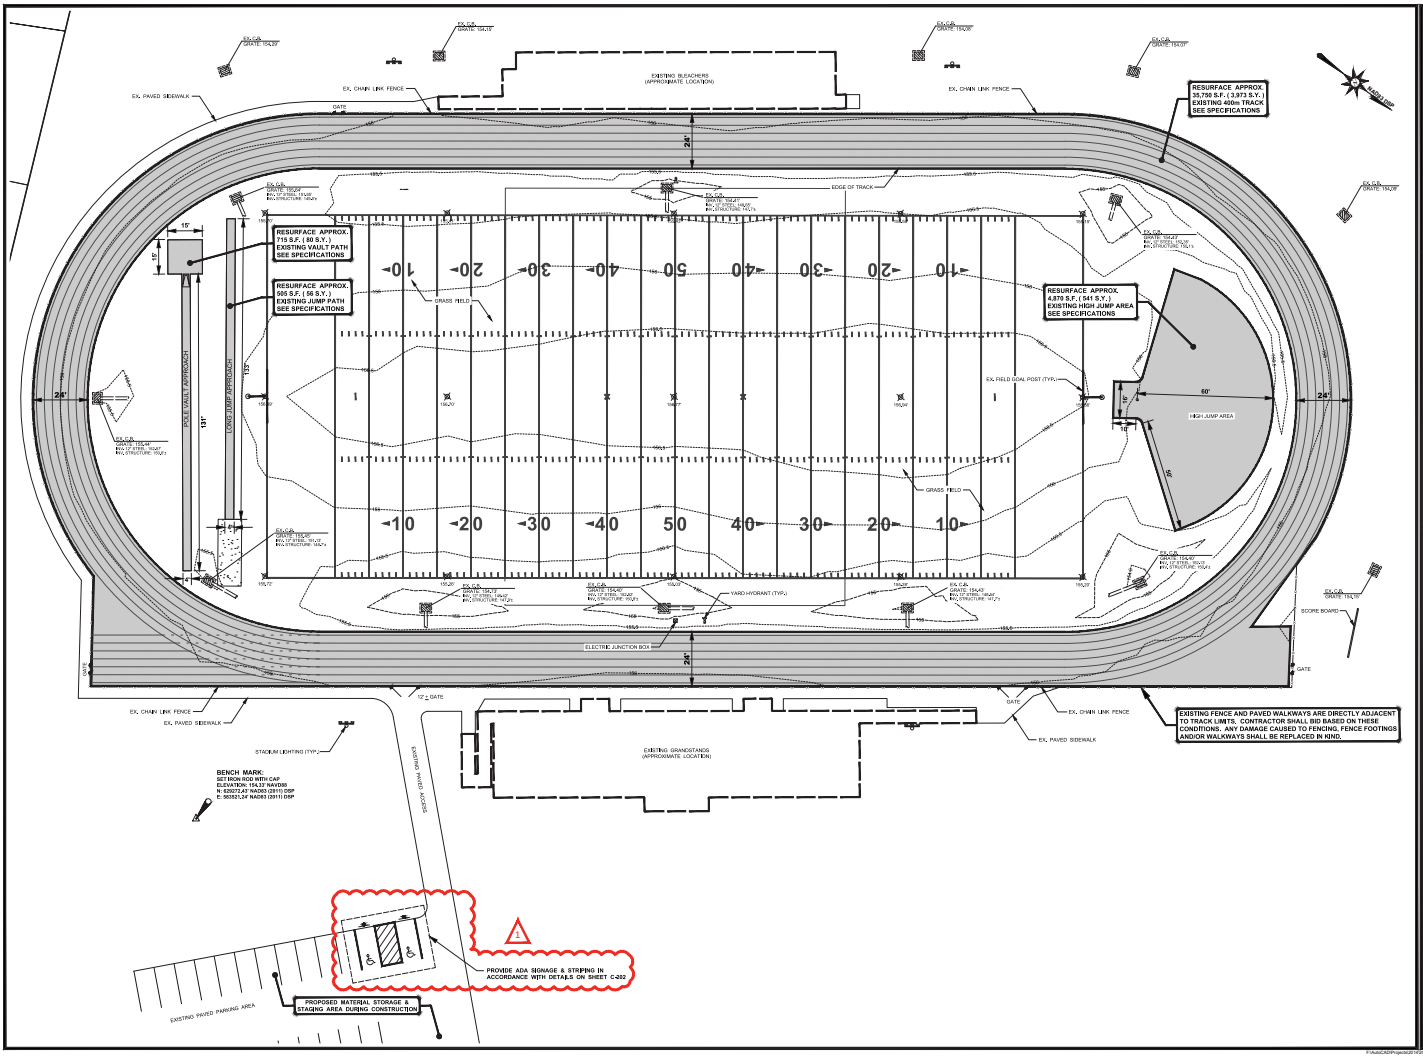

BECKER MORGAN
ARCHITECTURE ENGINEERING

Dover, DE
309 S. Governors Ave.
Dover, DE 19904
Ph. 302.734.7950
Fax 302.734.7965

Salisbury, MD
312 West Main St. Suite 300
Salisbury, MD 21801
Ph. 410.546.9100
Fax 410.546.5824

Wilmington, NC
3205 Randall Parkway, Suite 211
Wilmington, North Carolina 28403
Ph. 910.341.7600
Fax 910.341.7506

www.beckermorgan.com

PROJECT TITLE

JOHN DICKINSON HIGH SCHOOL

RED CLAY CONSOLIDATED SCHOOL DISTRICT

1801 MILLTOWN ROAD
MILL CREEK HUNDRED
NEW CASTLE COUNTY, DE

SHEET TITLE

TRACK SURFACE REHABILITATION PLAN

0 10 20 40

SCALE : 1" = 20'

ISSUE BLOCK

MARK	DATE	DESCRIPTION
2	04-19-17	ADDENDUM #1
1	02-22-17	ISSUED FOR BIDDING

PROJECT NO.:	**2014122.02**
DATE:	**01-17-2017**
SCALE:	**1" = 20'**
DRAWN BY: W.J.J.	PROJ. MGR.: J.S.F.

SHEET

C-201

COPYRIGHT 2015

P:\Public\CADP\Projects\2014\2014122\2015\2014122-TRACK-C2015.dwg, Apr 19, 2017 - 11:03am

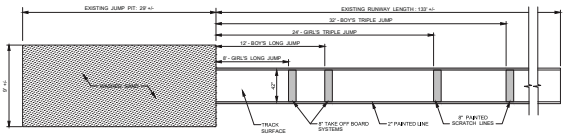

NOTES :

1. **INCLINATION SHALL BE LIMITED TO 2% LATERALLY AND 0.1% IN THE JUMPING DIRECTION.**
2. **THE TAKE-OFF BOARD SYSTEM SHALL BE MANUFACTURED FROM WOOD OR SYNTHETIC MATERIAL WITH AN ALUMINUM SPACER AND STAINLESS STEEL BASE TRAY TO PROVIDE A FIRM BASE. ALUMINUM SPACER SHALL BE COATED WITH TRACK SURFACE ON ON ONE SIDE. SPORTSFIELD SPECIALTIES #TFLT606SS, OR APPROVED EQUAL.**
3. **THE LANDING PIT SHALL BE REFRESHED WITH CLEAN, WASHED SAND AND SHALL HAVE THE SAME ELEVATION AS THE TAKE-OFF BOARD.**

LONG JUMP / TRIPLE JUMP RUNWAY

SCALE: 1" = 5'

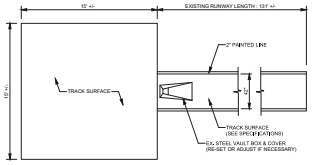

NOTES :

1. **INCLINATION SHALL BE LIMITED TO 2% LATERALLY AND 0.1% IN THE RUNNING DIRECTION.**

POLE VAULT RUNWAY AND LANDING PAD AREA

SCALE: 1" = 5'

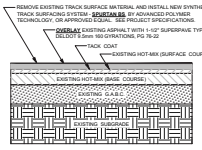

TRACK PAVEMENT SECTION 1 (BASE & ALTERNATE NO. 1)

NO SCALE

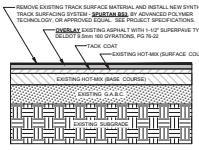

TRACK PAVEMENT SECTION 2 (BASE & ALTERNATE NO. 2)

NO SCALE

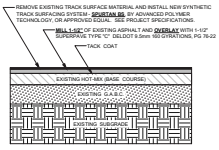

TRACK PAVEMENT SECTION 3 (BASE, ALTERNATES 1 & 3)

NO SCALE

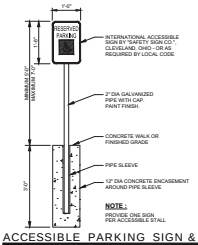

NOTE :

PROVIDE ONE SIGN PER ACCESSIBLE STALL

ACCESSIBLE PARKING SIGN & POLE DETAIL

NO SCALE — BMG NO. : SW-4D

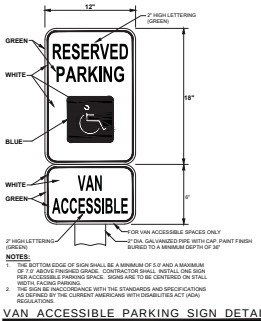

NOTES:

1. THE BOTTOM EDGE OF SIGN SHALL BE A MINIMUM OF 5.0' AND A MAXIMUM OF 7.0' ABOVE FINISHED GRADE. CONTRACTOR SHALL INSTALL ONE SIGN PER ACCESSIBLE PARKING SPACE. SIGNS ARE TO BE CENTERED ON STALL WIDTH, FACING PARKING.
2. THE SIGN BE INACCORDANCE WITH THE STANDARDS AND SPECIFICATIONS AS DEFINED BY THE CURRENT AMERICANS WITH DISABILITIES ACT (ADA) REGULATIONS.

VAN ACCESSIBLE PARKING SIGN DETAIL

NO SCALE — BMG NO. : SW-4C-2

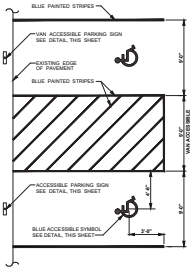

NOTE:

EXISTING PARKING SPACES SHALL BE RE-PAINTED BLUE AT LOCATIONS SHOWN. PAINT ACCESSIBLE SYMBOL AS DETAILED ON EACH ACCESSIBLE SPACE.

ACCESSIBLE PARKING SPACE PLAN

NO SCALE — BMG NO. : SW-4B

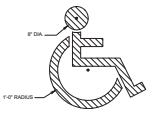

NOTES :

1. SYMBOL SHALL BE 4" WIDE (MIN.) AND PAINTED BLUE ON EACH ACCESSIBLE SPACE.
2. HANDICAPPED SPACES SHALL BE 9'-0" WIDE.

ACCESSIBLE SYMBOL DETAIL

NO SCALE — BMG NO. : SW-4E

ARCHITECTURE
ENGINEERING

Dover, DE
309 S. Governors Ave.
Dover, DE 19904
Ph. 302.734.7950
Fax 302.734.7965

Salisbury, MD
312 West Main St. Suite 300
Salisbury, MD 21801
Ph. 410.546.9100
Fax 410.546.5824

Wilmington, NC
3205 Randall Parkway, Suite 211
Wilmington, North Carolina 28403
Ph. 910.341.7600
Fax 910.341.7586

www.beckermorgan.com

PROJECT TITLE

JOHN DICKINSON HIGH SCHOOL

RED CLAY CONSOLIDATED SCHOOL DISTRICT

1801 MILLTOWN ROAD
MILL CREEK HUNDRED
NEW CASTLE COUNTY, DE

SHEET TITLE

TRACK SURFACE REHABILITATION DETAILS

ISSUE BLOCK

MARK	DATE	DESCRIPTION
2	04-19-17	ADDENDUM #1
1	02-22-17	ISSUED FOR BIDDING

PROJECT NO.: 2014122.02
DATE: 02-22-2017
SCALE: 1" = 20'
DRAWN BY: J.S.F. PROJ. MGR.: J.S.F.

SHEET
C-202

COPYRIGHT 2013

F:\Autocad\Projects\2014\2014122\Drawings\Arch\20-TRACK-C2016.dwg, Apr 19, 2017 - 11:03am