


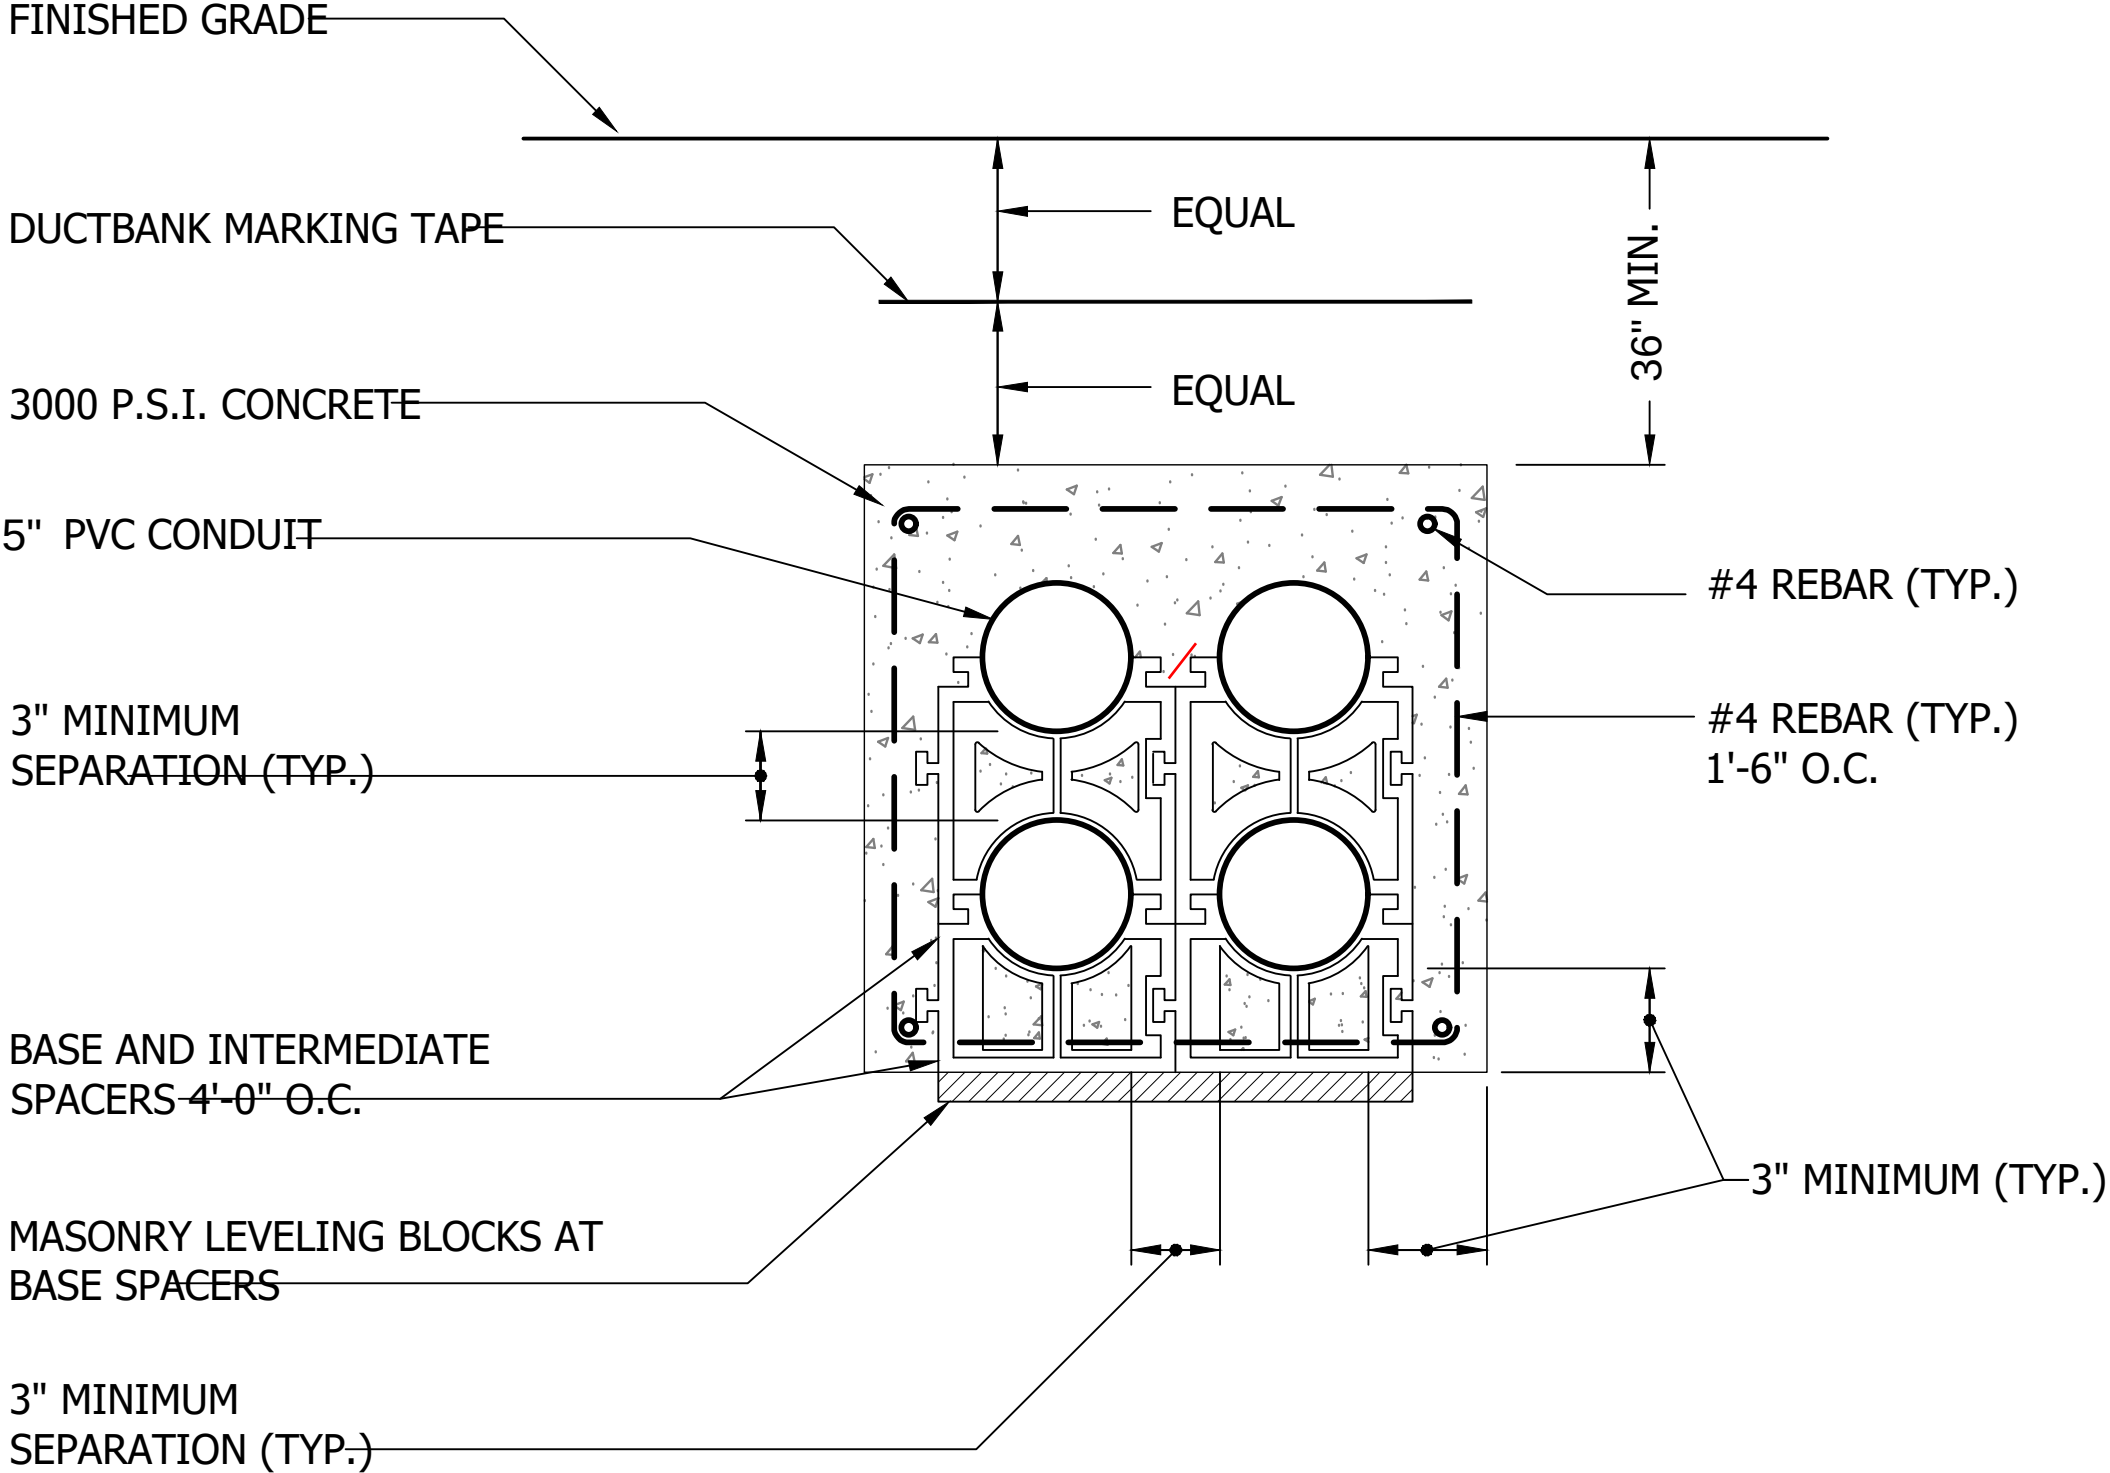

NOTE: PROVIDE CONCRETE ENCASEMENT UNDER PAVED AREAS ONLY

Base Bid - Primary Duct Bank

Refer to E004 Electrical Site
Plan & E-501 Schematic
Power Riser Diagram for
Routing