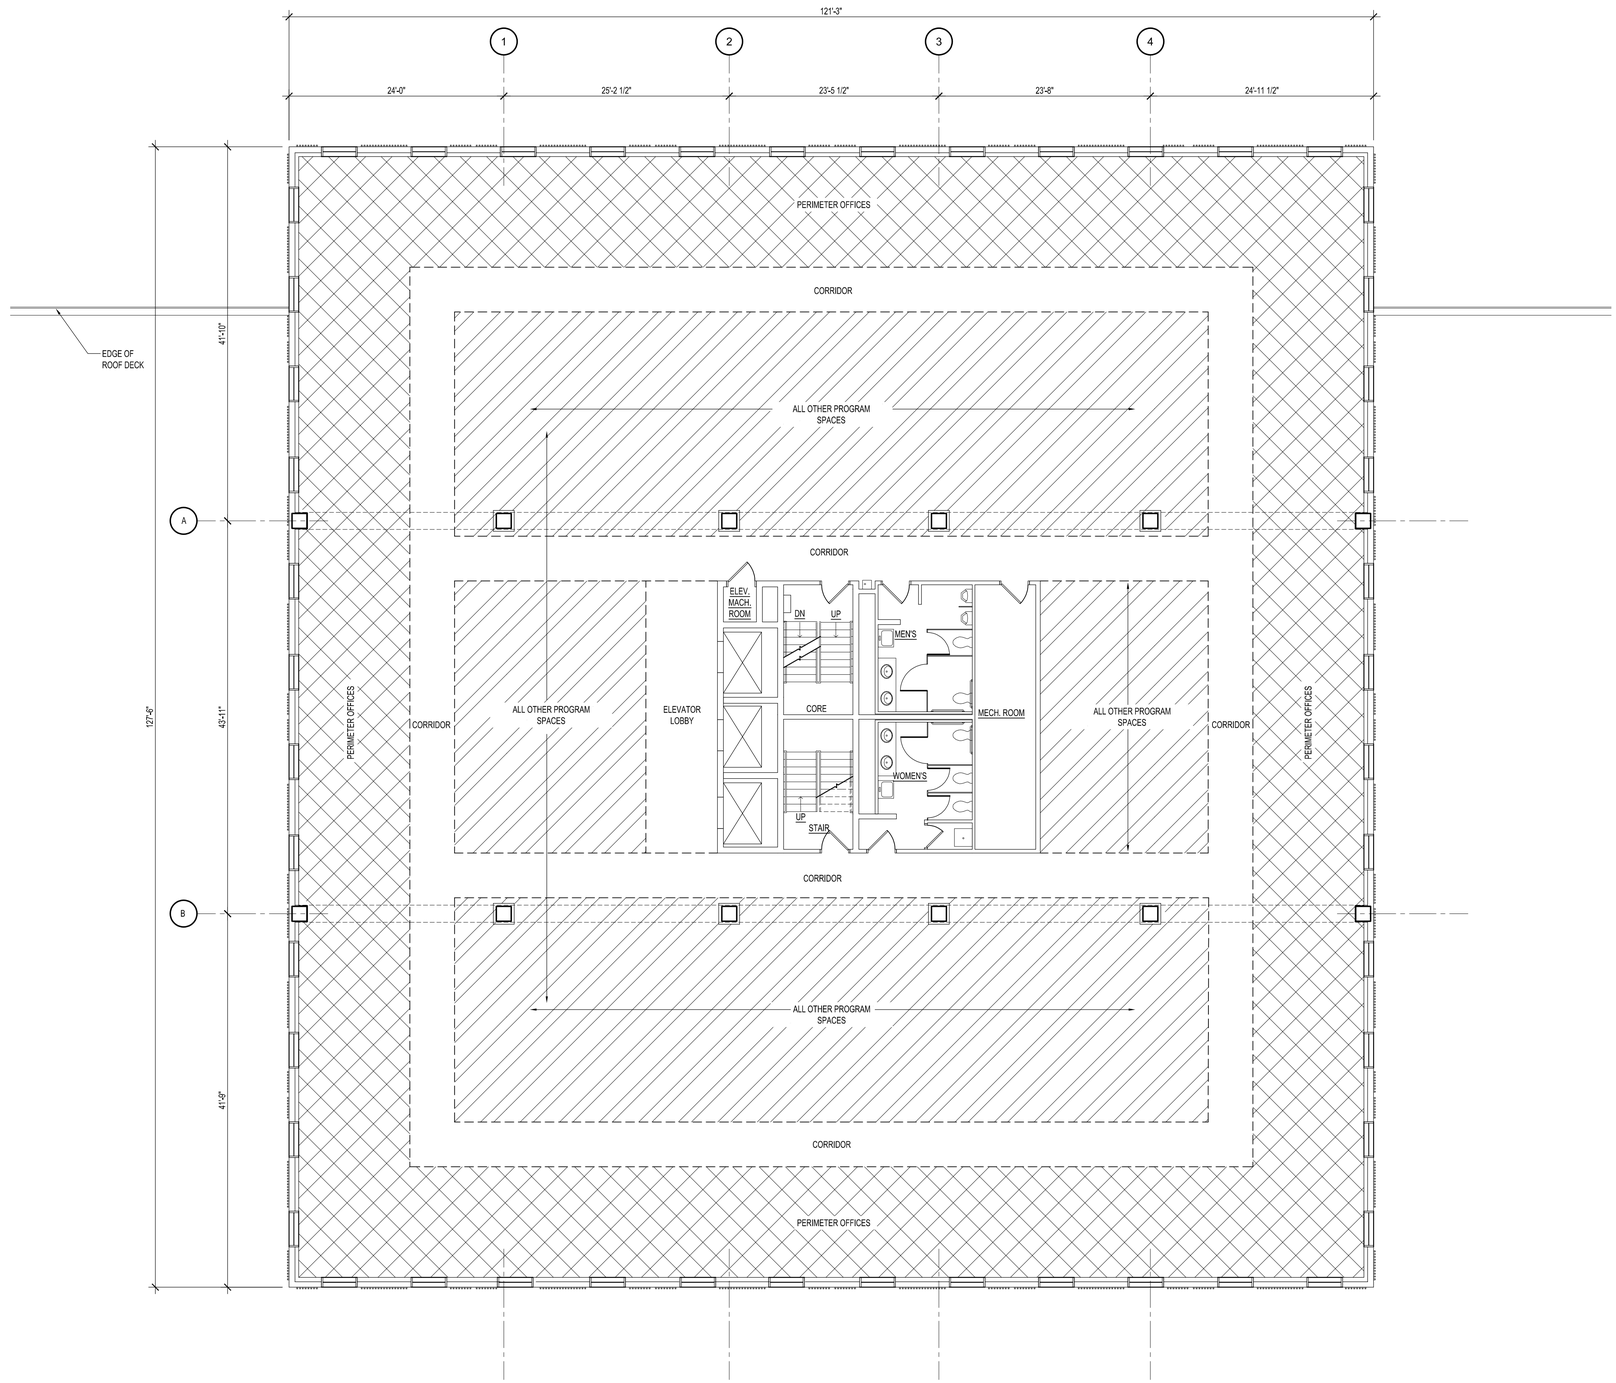

DAVIS BOWEN & FRIEDEL, INC.
ARCHITECTS · ENGINEERS · SURVEYORS
EASTON, MARYLAND 410.770.4744
MILFORD, DELAWARE 302.424.1441
SALISBURY, MARYLAND 410.543.9091

KING STREET OFFICE RENOVATIONS
704 N. KING STREET
WILMINGTON, DE 19801

DATE	COMMENTS

Date: JANUARY 2025
Scale: AS NOTED
Dwn.By: JCL
Proj.No.: 0586B066.A01

SPACE ALLOCATONS FLOORS 2-6

Dwg.No.: **A-109**

A1 | SPACE ALLOCATIONS FLOORS 2-6

1/8" = 1'-0"

THIS DRAWING, THE DESIGN AND CONSTRUCTION FEATURES DISCLOSED ARE PROPRIETARY TO DAVIS, BOWEN & FRIEDEL, INC., AND SHALL NOT BE ALTERED OR REUSED WITHOUT WRITTEN PERMISSION. COPYRIGHT © 2024