GROUND LEASE LOCATION PLAN
FOR
FAIRVIEW CAMPUS
APPOQUINIMINK HUNDRED - NEW CASTLE COUNTY
DELAWARE

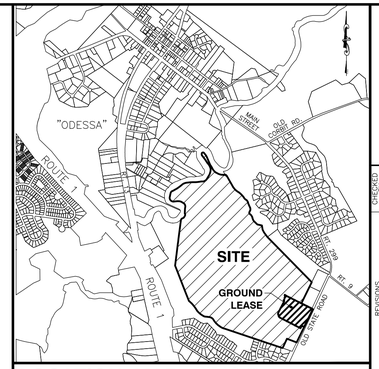

LOCATION MAP MAP NO. 22, 22, 25 & 26 1"=2000'

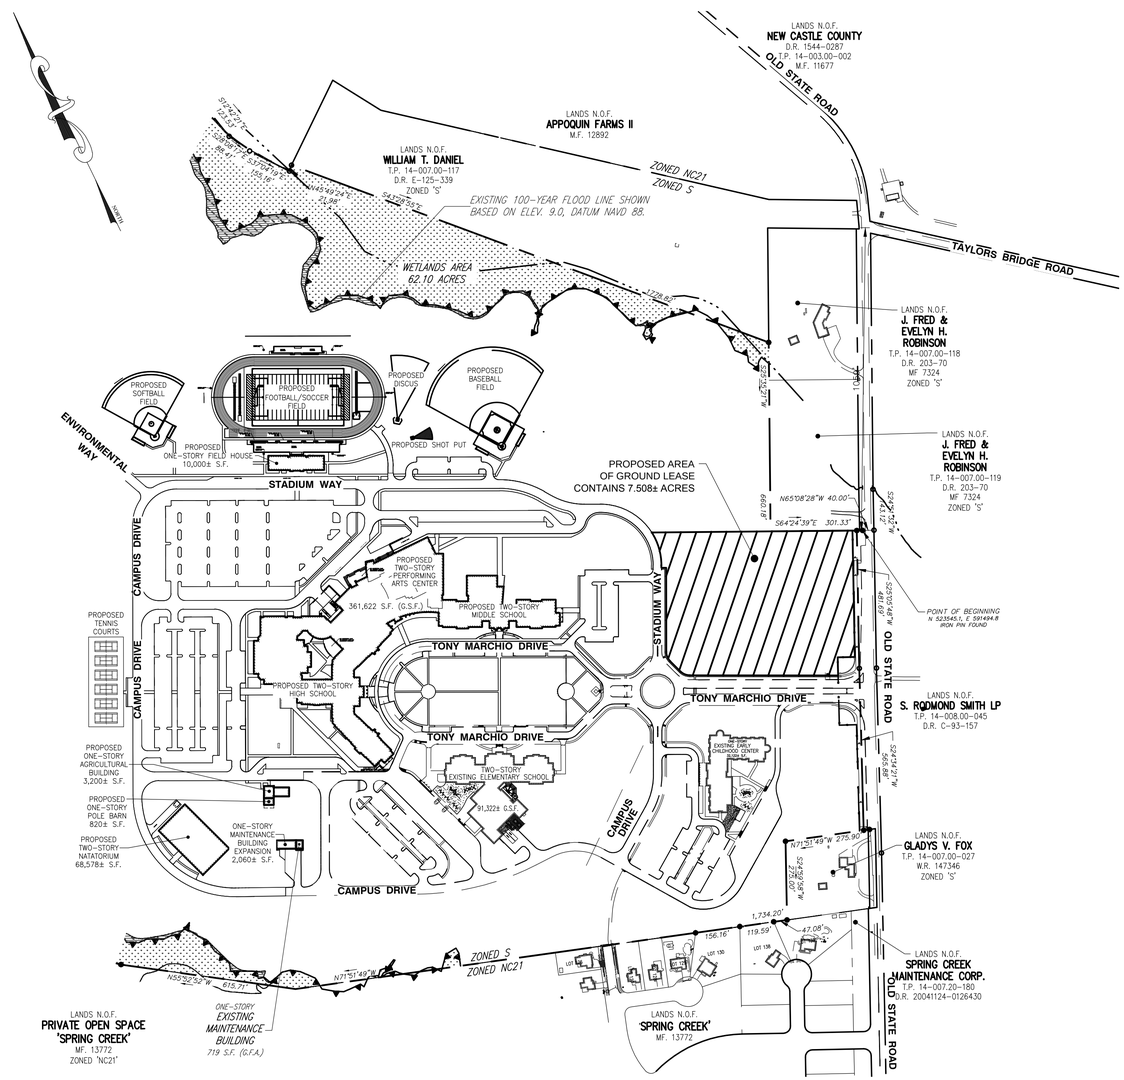

REVISIONS	CHECKED BY

GROUND LEASE LOCATION PLAN
FOR
FAIRVIEW CAMPUS
APPOQUINIMINK HUNDRED - NEW CASTLE COUNTY, DELAWARE

OWNER
APPOQUINIMINK SCHOOL DISTRICT
1396 S. DUPONT STREET
ODESSA, DE. 19703
(302) 376-4125
(302) 376-5155

200 CONTINENTAL DRIVE
SUITE 400
NEWARK, DE 19713
PHONE (302) 368-9377
FAX (302) 323-8461
WWW.LANDMARK-SE.COM
INFO @ LANDMARK-SE.COM

P.O. BOX 602
HAVRE DE GRACE, MD 21078
PHONE (410) 939-1284
FAX (410) 939-1284
INFOMD @ LANDMARK-SE.COM

CELEBRATING 70 YEARS 1947-2017
Landmark Science & Engineering

0 125 250 500
GRAPHIC SCALE

DRAWN BY:	
DESIGNED BY:	
CHECKED BY: TCW	
COMMISSION NO: C2226-8	
SCALE: 1"=250'	
DATE: 03/22/19	
LAST MODIFIED 03/22/19	

THIS DRAWING DOES NOT INCLUDE NECESSARY DIMENSIONS FOR CONSTRUCTION.

ALL CONSTRUCTION MUST BE DONE IN COMPLIANCE WITH THE OCCUPATIONAL SAFETY AND HEALTH ACT (OSHA) STANDARDS AND REGULATIONS THERETO APPURTENANT

© 2019 LANDMARK SCIENCE & ENGINEERING

P:\C2226-8 FAIRVIEWCAMPUS\DWG\REC\RECORD-SET EXHIBIT.DWG