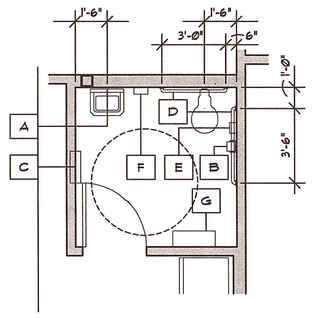

2 / 4.8 TOILET ROOM 155 PLAN
SCALE: ¼"=1'-0"

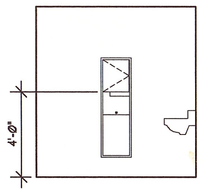

3 / 4.8 ELEVATION
SCALE: ¼"=1'-0"

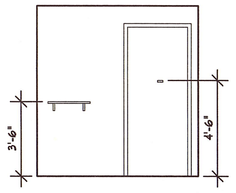

4 / 4.8 ELEVATION
SCALE: ¼"=1'-0"

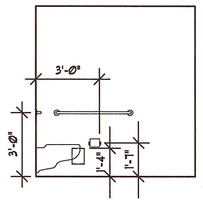

5 / 4.8 ELEVATION
SCALE: ¼"=1'-0"

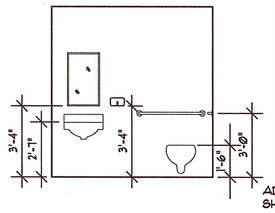

6 / 4.8 ELEVATION
SCALE: ¼"=1'-0"

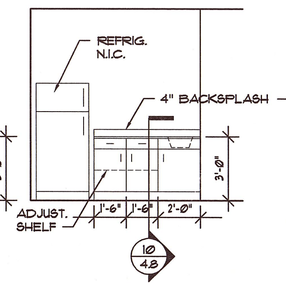

7 / 4.8 ELEVATION
SCALE: ¼"=1'-0"

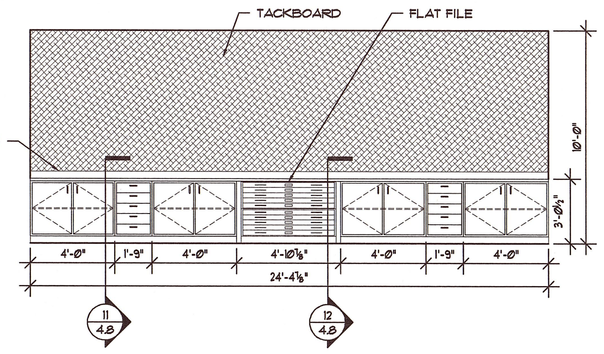

8 / 4.8 ELEVATION
SCALE: ¼"=1'-0"

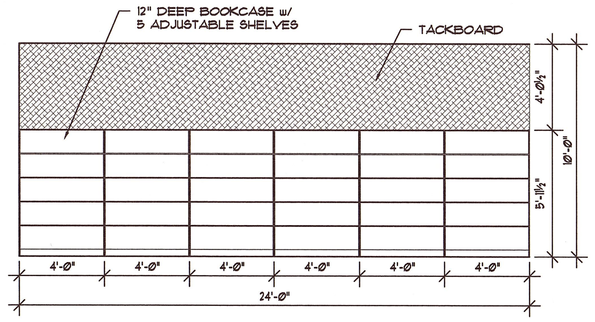

9 / 4.8 ELEVATION
SCALE: ¼"=1'-0"

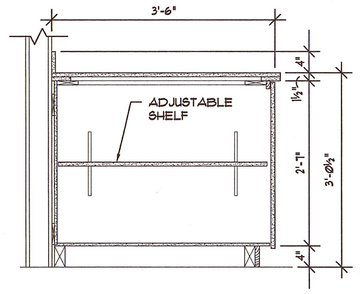

10 / 4.8 SECTION
SCALE: ¾" = 1'-0"

11 / 4.8 SECTION
SCALE: ¾" = 1'-0"

12 / 4.8 SECTION
SCALE: ¾" = 1'-0"

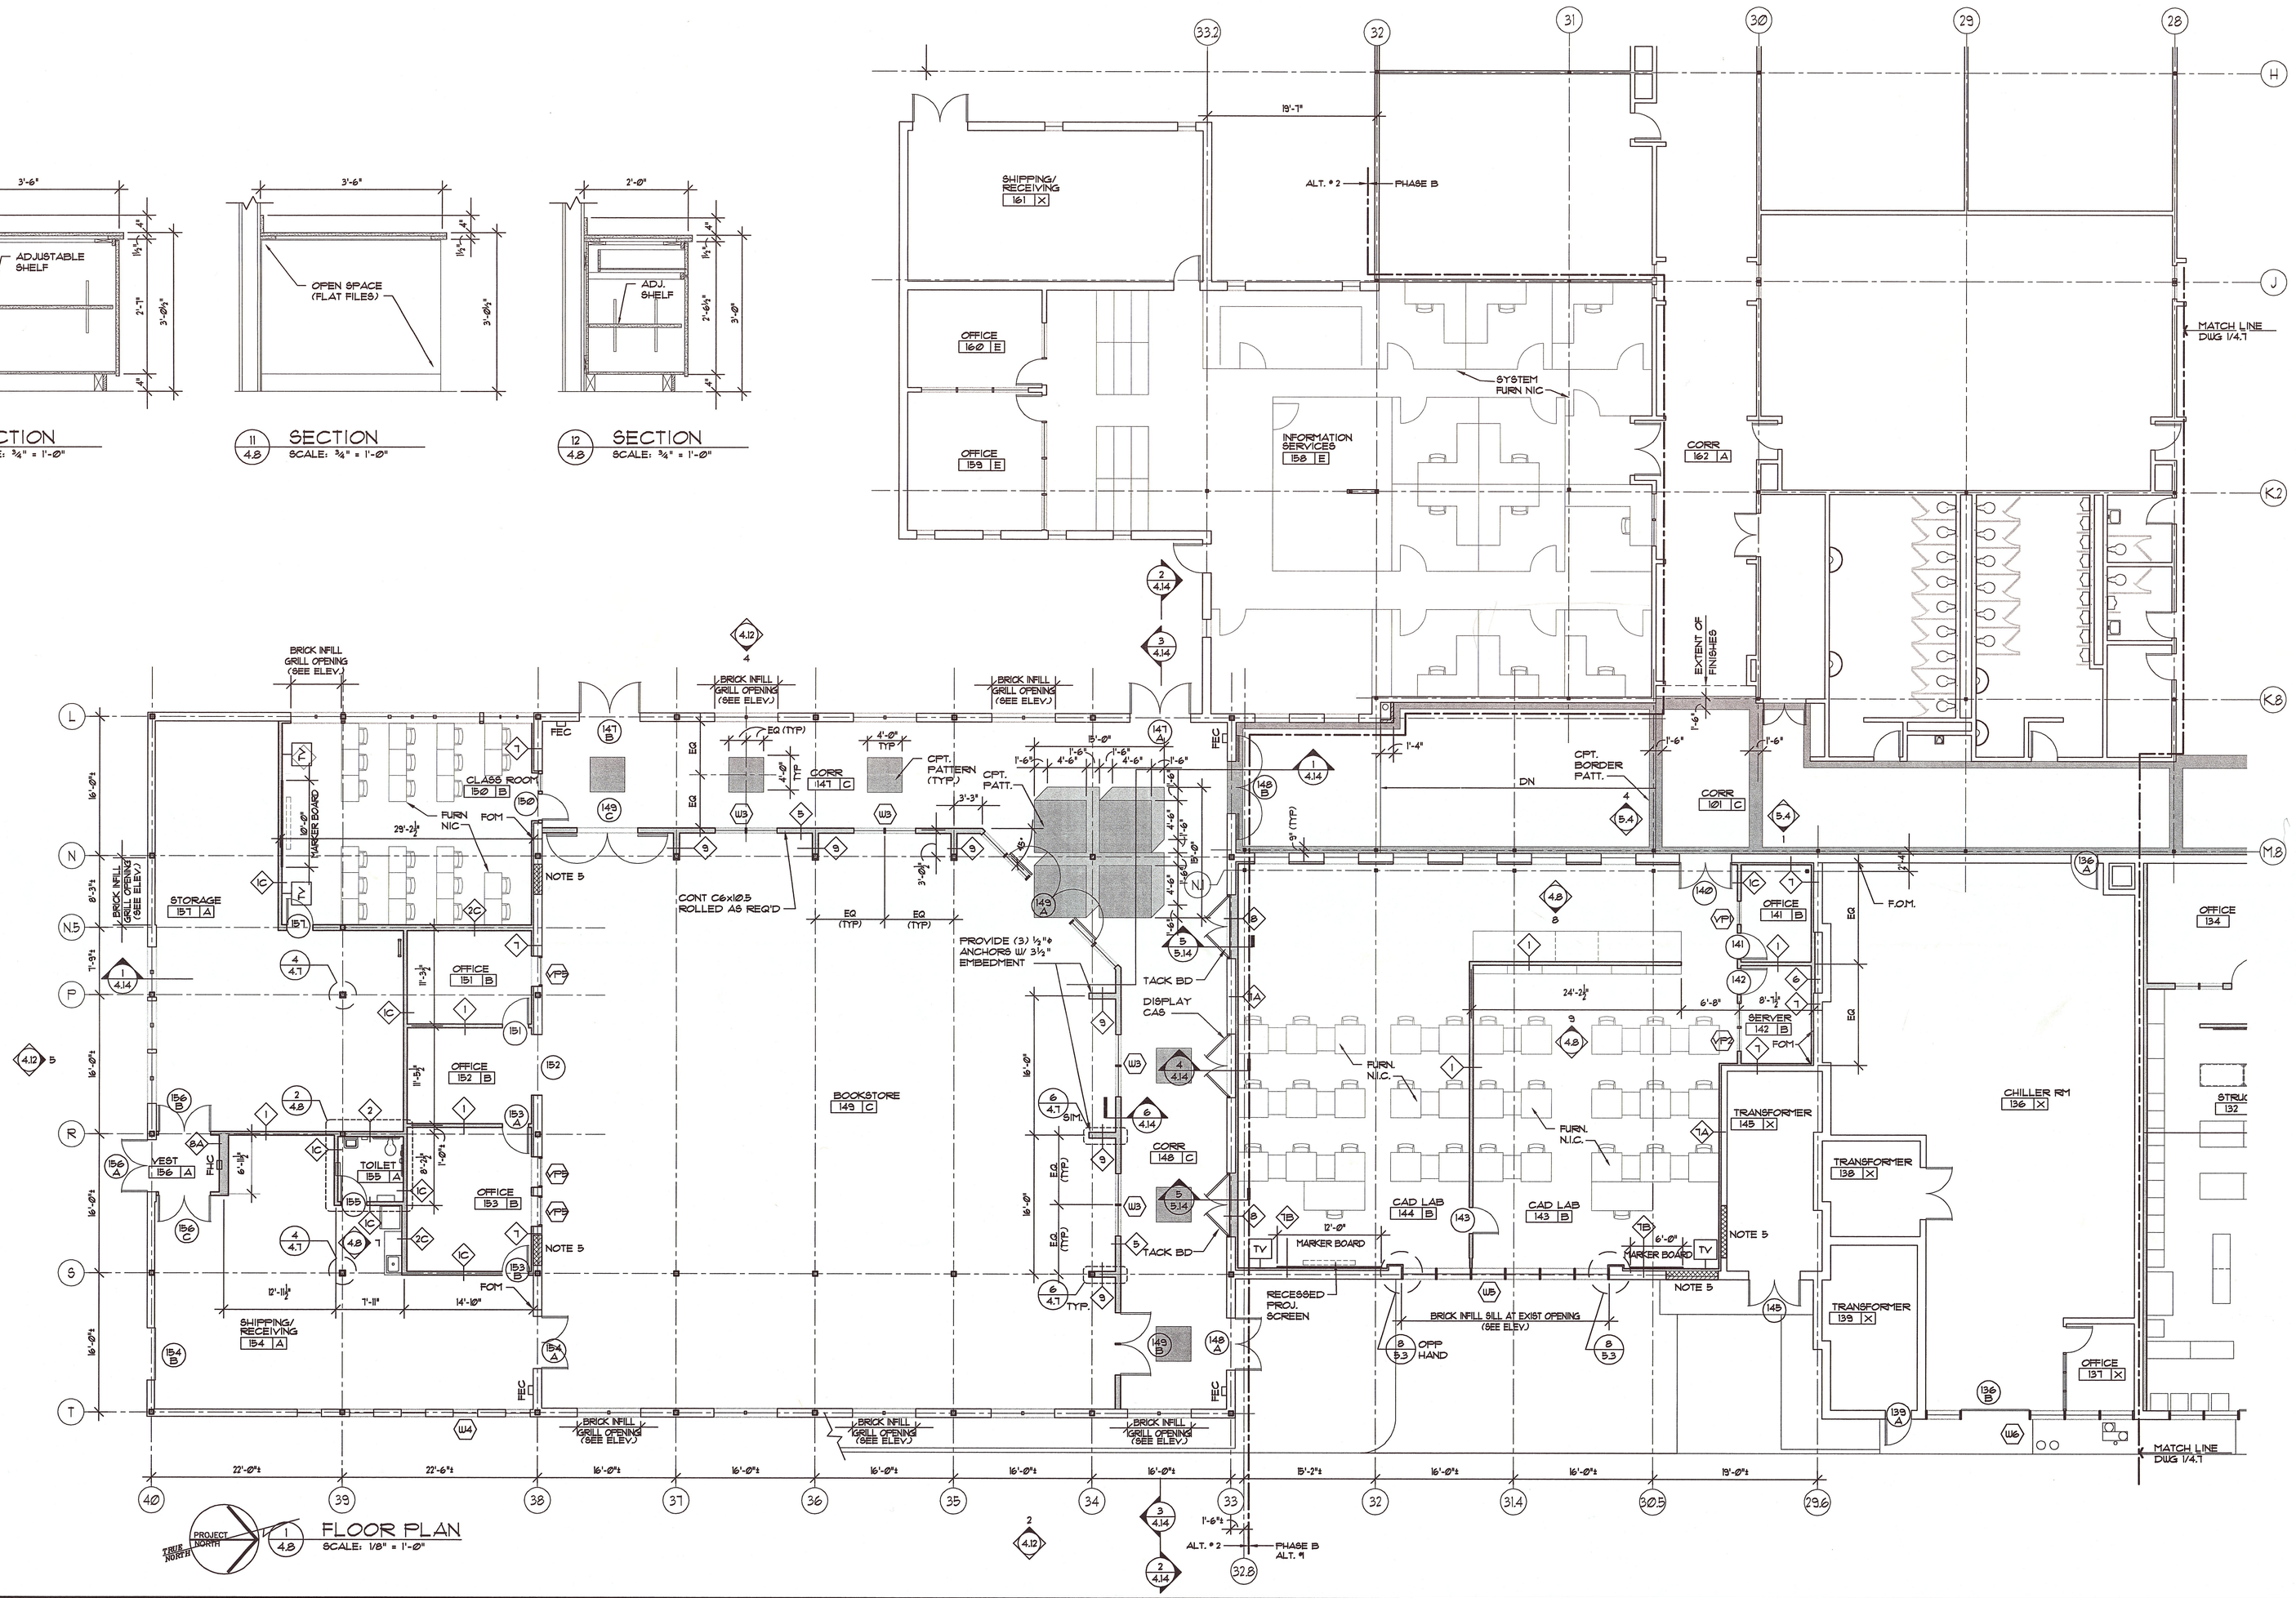

1 / 4.8 FLOOR PLAN
SCALE: 1/8" = 1'-0"

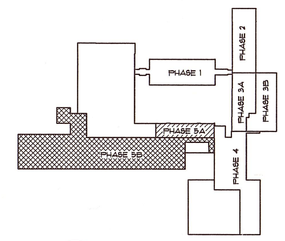

KEY PLAN

NO.	DATE	REVISION

LEGEND:

EXIST WALLS

NEW WALLS

NOTES:

1. VERIFY ALL DIMS & CONDITIONS IN THE FIELD BEFORE PROCEEDING WITH WORK.
2. ALL INTERIOR STUDS ARE DIMENSIONED TO THE CENTER LINE. UON.
3. ALL LAB CABINETRY IS DIMENSIONED FROM FACE OF FINISH TO FACE OF CABINET. UON.
4. PROVIDE & INSTALL FLOOR HATCH.
5. BRICK INFILL INTO EXIST MASONRY OPENING. BRICKS & MORTAR TO MATCH EXIST.
6. PROVIDE & INSTALL INTERIOR RAIN WATER LEADER.
7. CLEAN EXIST INTERIOR MASONRY WALLS. CORR 100 & 101
8. ALL RWC TO HAVE CONC. SPLASH PADS.
9. CLEAN EXIST. WINDOWS & WINDOW FRAMES.

Anderson Brown Higley Associates
A R C H I T E C T S
1621 N. Lincoln Street Wilmington, DE 19806

BUILT FORM, INC.
Structural Engineer
14 Brookview Avenue
Claymont, DE

MAHAFFY & ASSOCIATES, INC.
Mech. & Elec. Engineer
800 Woodlawn Avenue
Wilmington, DE

The professional services of Anderson Brown Higley Associates, Inc. are undertaken for and performed solely for the benefit of the State of Delaware. There are no intended third party beneficiaries of the services by Anderson Brown Higley Associates, Inc. for the benefit of any other person involved in the project.

These documents are owned by Anderson Brown Higley Associates, Inc. and shall not be used without written permission. Copyright Anderson Brown Higley Associates, Inc. © 1999

RENOVATIONS TO DTCC JASON BUILDING Phase 5 – Bid Pac B

JACK F. OWENS CAMPUS
GEORGETOWN, DE

FLOOR PLAN & DETAILS

PHASE 5B

Proj. No.	9859	Sheet No.
Date	5/31/99	4.8
Drawn	DDB	
Checked	HIB	

N:\PROJ-98\9859\9859-408 6-5-99 1:54:46 pm EST