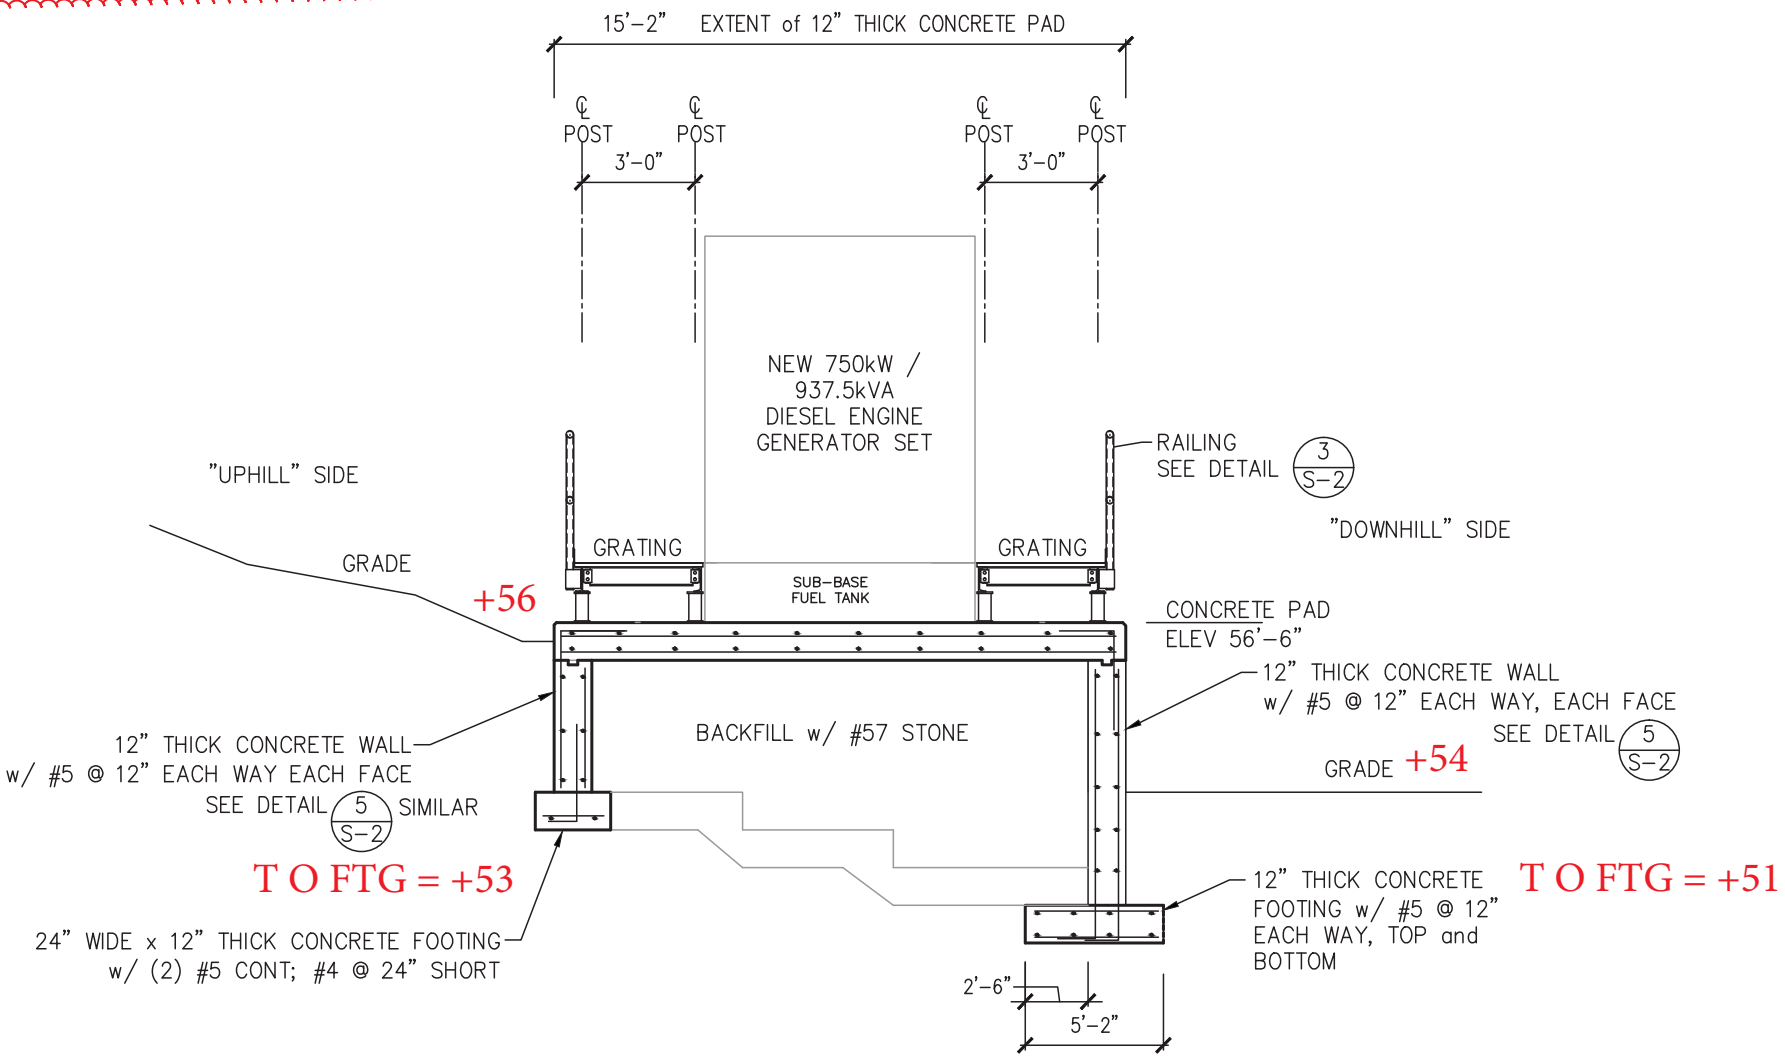

5/S-1 FOUNDATION SECTION – DIESEL GENERATOR

SCALE: 1/4"=1'-0"